




ZBLA APPLICATION

DEV 2
RESIDENTIAL TALL BUILDING PROPOSAL
60-68 HIGH STREET
LONDON, ONTARIO

FOUNDATION CAPITAL

JUNE 08, 2026



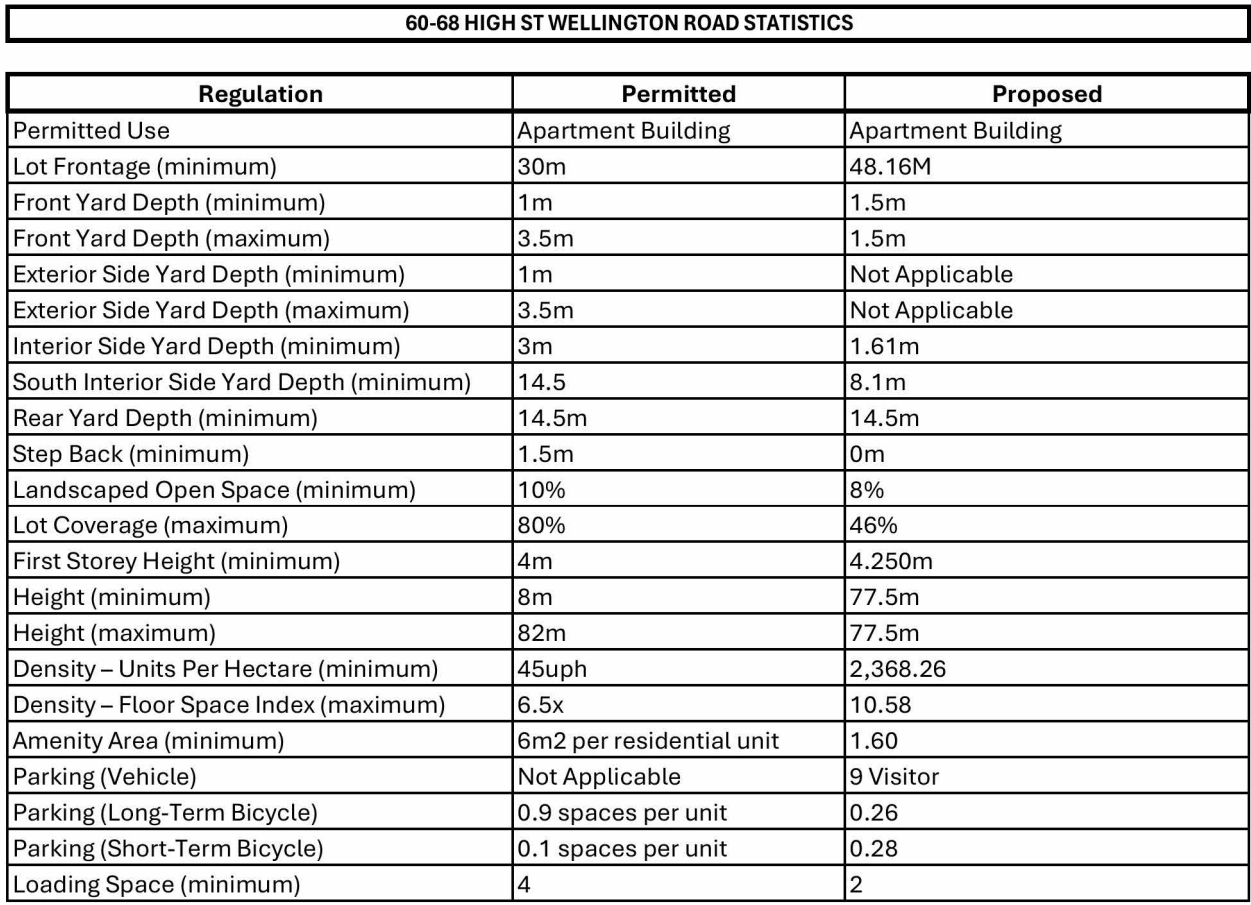

MEASUREMENTS, LOT LINES, EX. FEATURES, INDICATIONS OF GRADE ARE APPROXIMATE ONLY, BUT WITH THE REASONABLE ACCURACY FOR THE CONCEPTUAL PURPOSES INTENDED. CONTRACTOR SHALL PROTECT ALL LOT LINES, HOUSE, STRUCTURES, SET BACK, EASEMENTS, AND BY-LAWS PRIOR TO ANY CONSTRUCTION. ALL DRAINAGE SHALL CONFORM TO APPROVED ENGINEERING SUBMISSION GRADES. CONTRACTOR MUST COMPLY WITH ALL PERTINENT CODES AND BY-LAWS. THIS DRAWING MAY NOT BE USED FOR CONSTRUCTION UNLESS AUTHORIZED BY THE ENGINEER. NO COPYRIGHT RESERVED. THIS DRAWING IS THE EXCLUSIVE PROPERTY OF GOODPLACE DESIGN AND SHALL NOT BE USED WITHOUT CONSENT

STATUS: CONCEPTUAL
NOT FOR CONSTRUCTION

CLIENT: FOUNDATION CAPITAL C/O MICHAEL NEMANIC

SITE PLAN

A1.0

SCALE 1 : 150



MEASUREMENTS, LOT LINES, E.X. FEATURES, INDICATIONS OF GRADE ARE APPROXIMATE ONLY. BECAUSE THE CONVEYABLE ACQUIRES COLOR FOR THE CONCEPTUAL PURPOSES INTENDED, CONTRACTOR SHALL VERIFY ALL PROPERTY LINES, HOUSE, STRUCTURES, SET BACK, EASEMENTS AND BY-LAWS PRIOR TO ANY CONSTRUCTION. ALL DRAINAGE SHALL CONFORM TO APPROVED DRAINAGE ENGINEERING SUBMITTALS. CONTRACTOR MUST COMPLY WITH ALL PERTINENT CODES AND BY-LAWS. THIS DRAWING MAY NOT BE USED FOR CONSTRUCTION UNLESS AUTHORIZED BY THE ARCHITECT. COPYRIGHT RESERVED. THIS DRAWING IS THE EXCLUSIVE PROPERTY OF GOODPLACE ENGINEERING AND SHALL NOT BE USED WITHOUT CONSENT.

STATUS: CONCEPTUAL
NOT FOR CONSTRUCTION

[illegible]

CLIENT: FOUNDATION CAPITAL C/O MICHAEL NEMANIC

LOCATION: 60-68 HIGH ST
LONDON, ONTARIO

GREATER CONTEXT PLAN

GOODPLACEDSIGN.COM
300 CAMPBELL AVE,
TORONTO, ON
M6P 3V6

DATE	2026-05-1
------	-----------

DATE	2026-03-1
DRAWN BY	HM


A1.2

SCALE



MEASUREMENTS, S LINES, E- FEATURES.
INDICATIONS OF GRADE ARE APPROXIMATE ONLY
BUT WITH THE REASONABLE ACCURACY FOR THE
CONCEPTUAL PURPOSES INTENDED. CONTRACTOR
SHALL VERIFY ALL PROPERTY LINES, HOUSE,
STRUCTURES, SET BACK, EASEMENTS AND BY-
LAWS FOR ANY CONSTRUCTION. ALL
DRAINAGE SHALL CONFORM TO APPROVED
ENGINEERING SUBMITTAL ON GRADES. CONTRACTOR
MUST COMPLY WITH ALL PERTINENT CODES AND
BY-LAWS. THIS DRAWING MAY NOT BE USED FOR
CONSTRUCTION UNLESS AUTHORIZED BY THE
ARCHITECT. COPYRIGHT RESERVED. THIS DRAWING IS
THE EXCLUSIVE PROPERTY OF GOODPLACE
DESIGN AND SHALL NOT BE USED WITHOUT
CONSENT.

STATUS: CONCEPTUAL
NOT FOR CONSTRUCTION

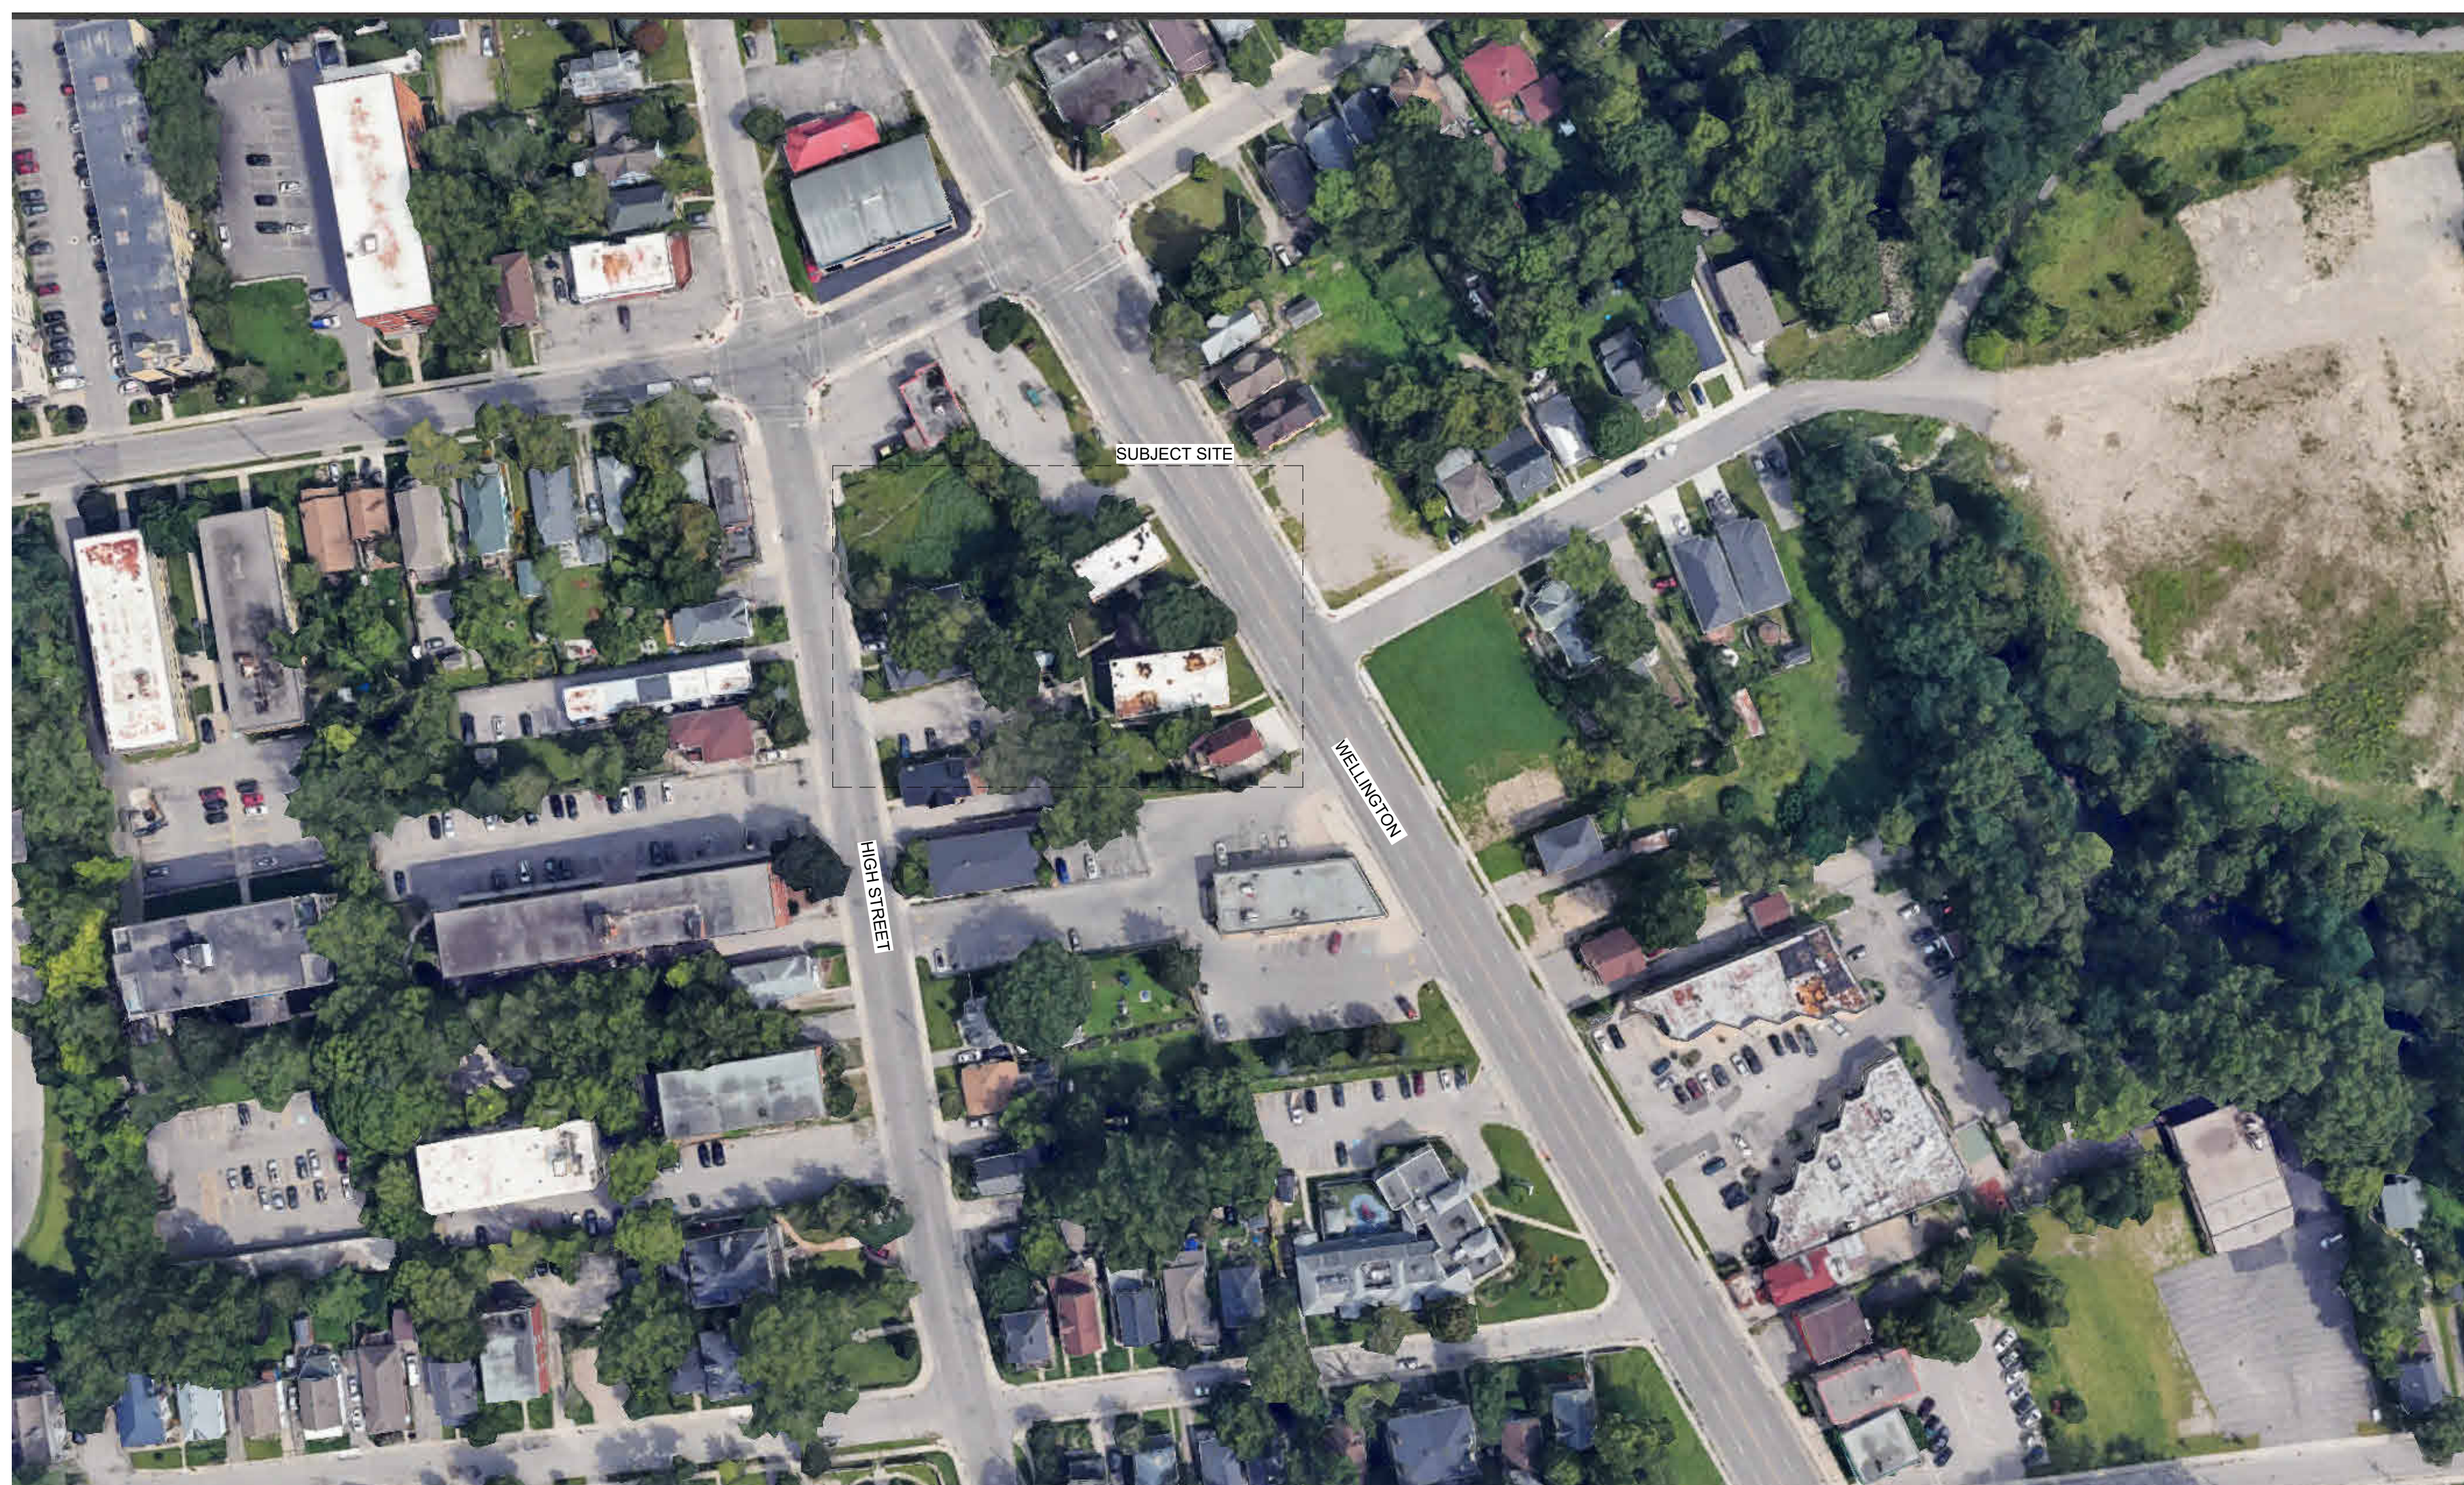[illegible]

CLIENT: FOUNDATION CAPITAL C/O MICHAEL NEMANIC

LOCATION: 60-68 HIGH ST
LONDON, ONTARIO

CONTEXT PLAN


GOODPLACEDSIGN.COM
300 CAMPBELL AVE,
TORONTO, ON
M6P 3V6

DATE	2026-05-1
------	-----------

DRAWN BY	HM
----------	----

A1.3

SCALE	1:100
-------	-------

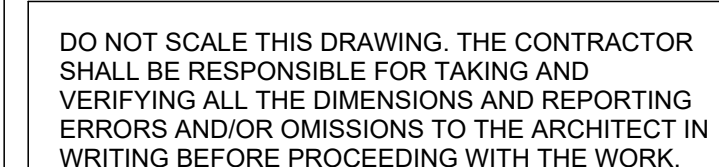

MEASUREMENTS, S LINES, E- FEATURES.
INDICATIONS OF GRADE ARE APPROXIMATE ONLY
BUT WITH THE REASONABLE ACCURACY FOR THE
CONCEPTUAL PURPOSES INTENDED. CONTRACTOR
SHALL VERIFY ALL PROPERTY LINES, HOUSE,
STRUCTURES, SET BACK, EASEMENTS AND BY-
LAWS PRIOR TO ANY CONSTRUCTION. ALL
DRAINAGE SHALL CONFORM TO THE APPROVED
ENGINEERING SUBSTANTION ON GRADES. CONTRACTOR
MUST COMPLY WITH ALL PERTINENT CODES AND
BY-LAWS. THIS DRAWING MAY NOT BE USED FOR
CONSTRUCTION UNLESS AUTHORIZED BY THE
ARCHITECT. COPYRIGHT RESERVED. THIS DRAWING IS
THE EXCLUSIVE PROPERTY OF GOODPLACE
DESIGN AND SHALL NOT BE USED WITHOUT
CONSENT.

STATUS: CONCEPTUAL
NOT FOR CONSTRUCTION

[illegible]

CLIENT: FOUNDATION CAPITAL C/O MICHAEL NEMANIC

LOCATION: 60-68 HIGH ST
LONDON N1 9AT

P1 FLOOR PLAN


GOODPLACEDSIGN.COM
300 CAMPBELL AVE,
TORONTO, ON
M6P 3V6

DATE	2026-05-1
------	-----------


DRAWN BY	HM
----------	----

A2.0

SCALE	1 : 12
-------	--------

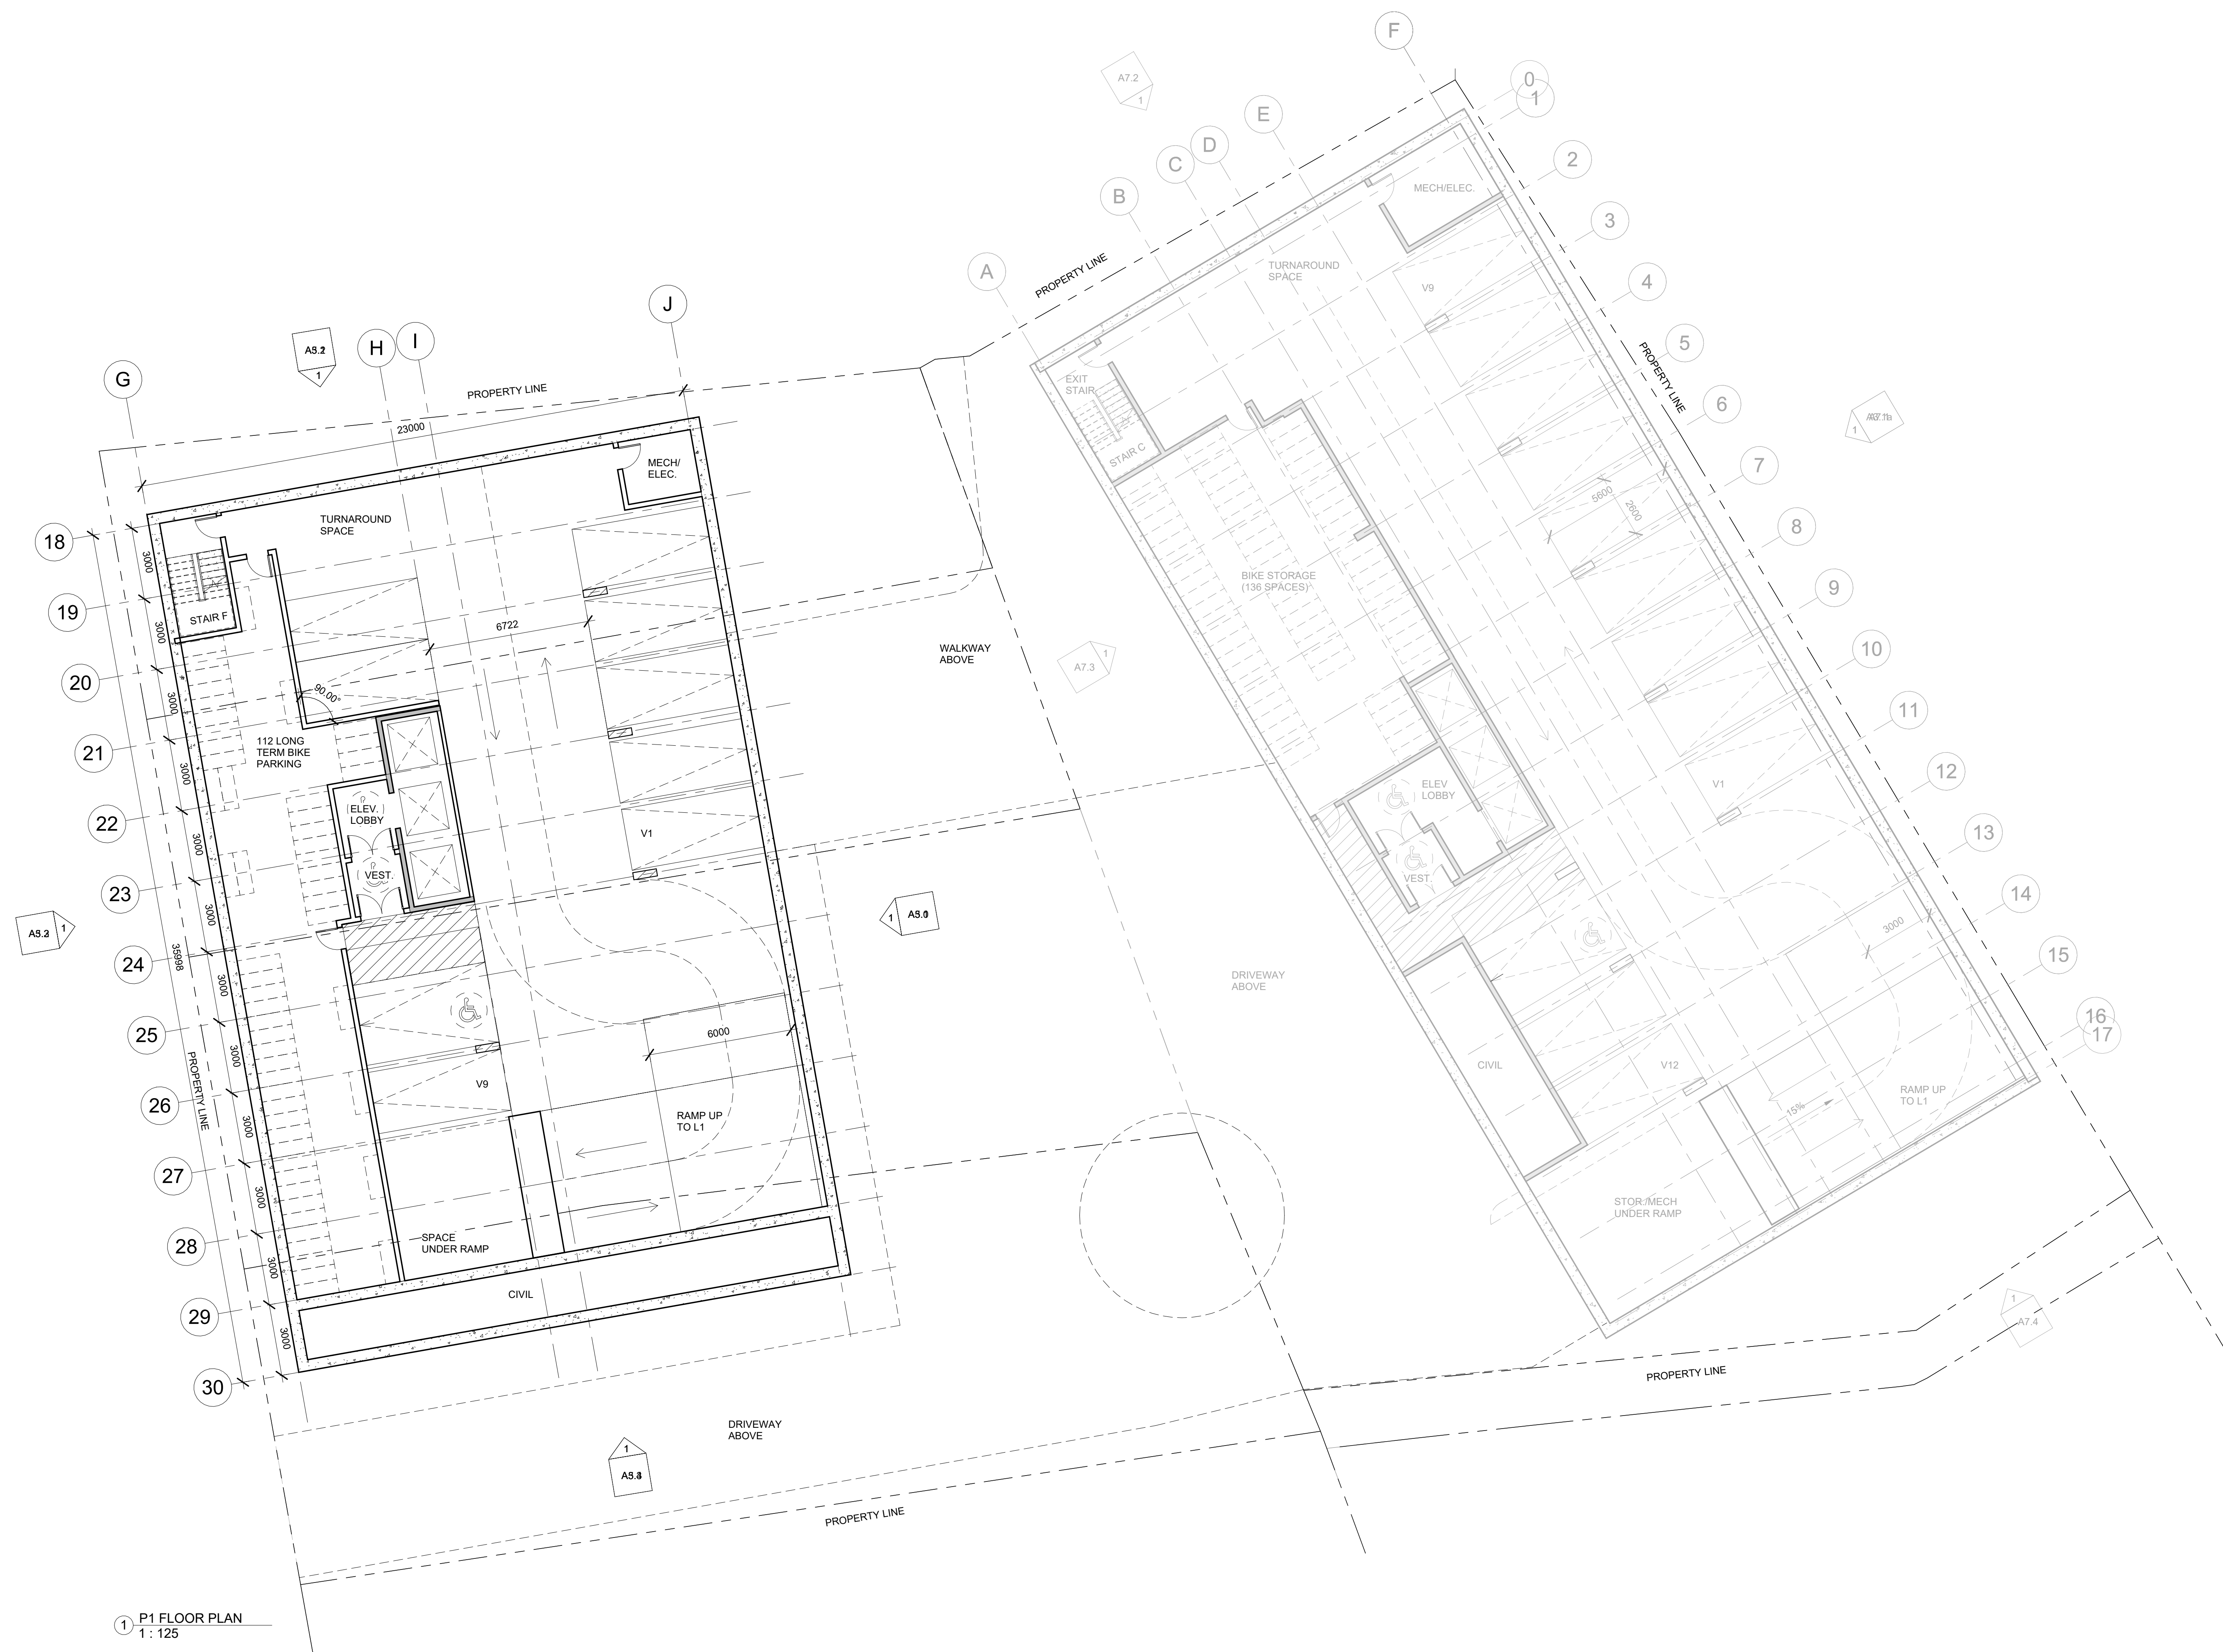

① P1 FLOOR PLAN
1 : 125

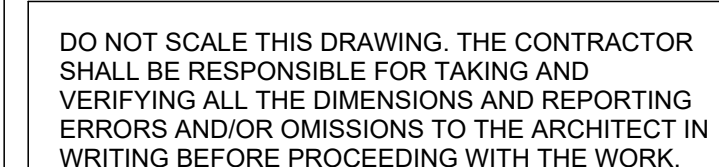

MEASUREMENTS, S LINES, E- FEATURES.
INDICATIONS OF GRADE ARE APPROXIMATE ONLY
BUT WITH THE REASONABLE ACCURACY FOR THE
CONCEPTUAL PURPOSES INTENDED. CONTRACTOR
SHALL VERIFY ALL PROPERTY LINES, HOUSE,
STRUCTURES, SET BACK, EASEMENTS AND BY-
LAWS PRIOR TO ANY CONSTRUCTION. ALL
DRAINAGE SHALL CONFORM TO APPROVED
ENGINEERING SUBMITTAL ON GRADES. CONTRACTOR
MUST COMPLY WITH ALL PERTINENT CODES AND
BY-LAWS. THIS DRAWING MAY NOT BE USED FOR
CONSTRUCTION UNLESS AUTHORIZED BY THE
ARCHITECT. COPYRIGHT RESERVED. THIS DRAWING IS
THE EXCLUSIVE PROPERTY OF GOODPLACE
DESIGN AND SHALL NOT BE USED WITHOUT
CONSENT.

STATUS: CONCEPTUAL
NOT FOR CONSTRUCTION

CLIENT: FOUNDATION CAPITAL C/O MICHAEL NEMANIC
FOUNDATIONCAPITAL.CA

LOCATION: 60-68 HIGH ST
LONDON, ONTARIO

L1 FLOOR PLAN


GOODPLACEDSIGN.COM
300 CAMPBELL AVE,
TORONTO, ON
M6P 3V6

DATE	2026-05-1
------	-----------


DRAWN BY	HM
----------	----

A2.1

SCALE 1 : 12

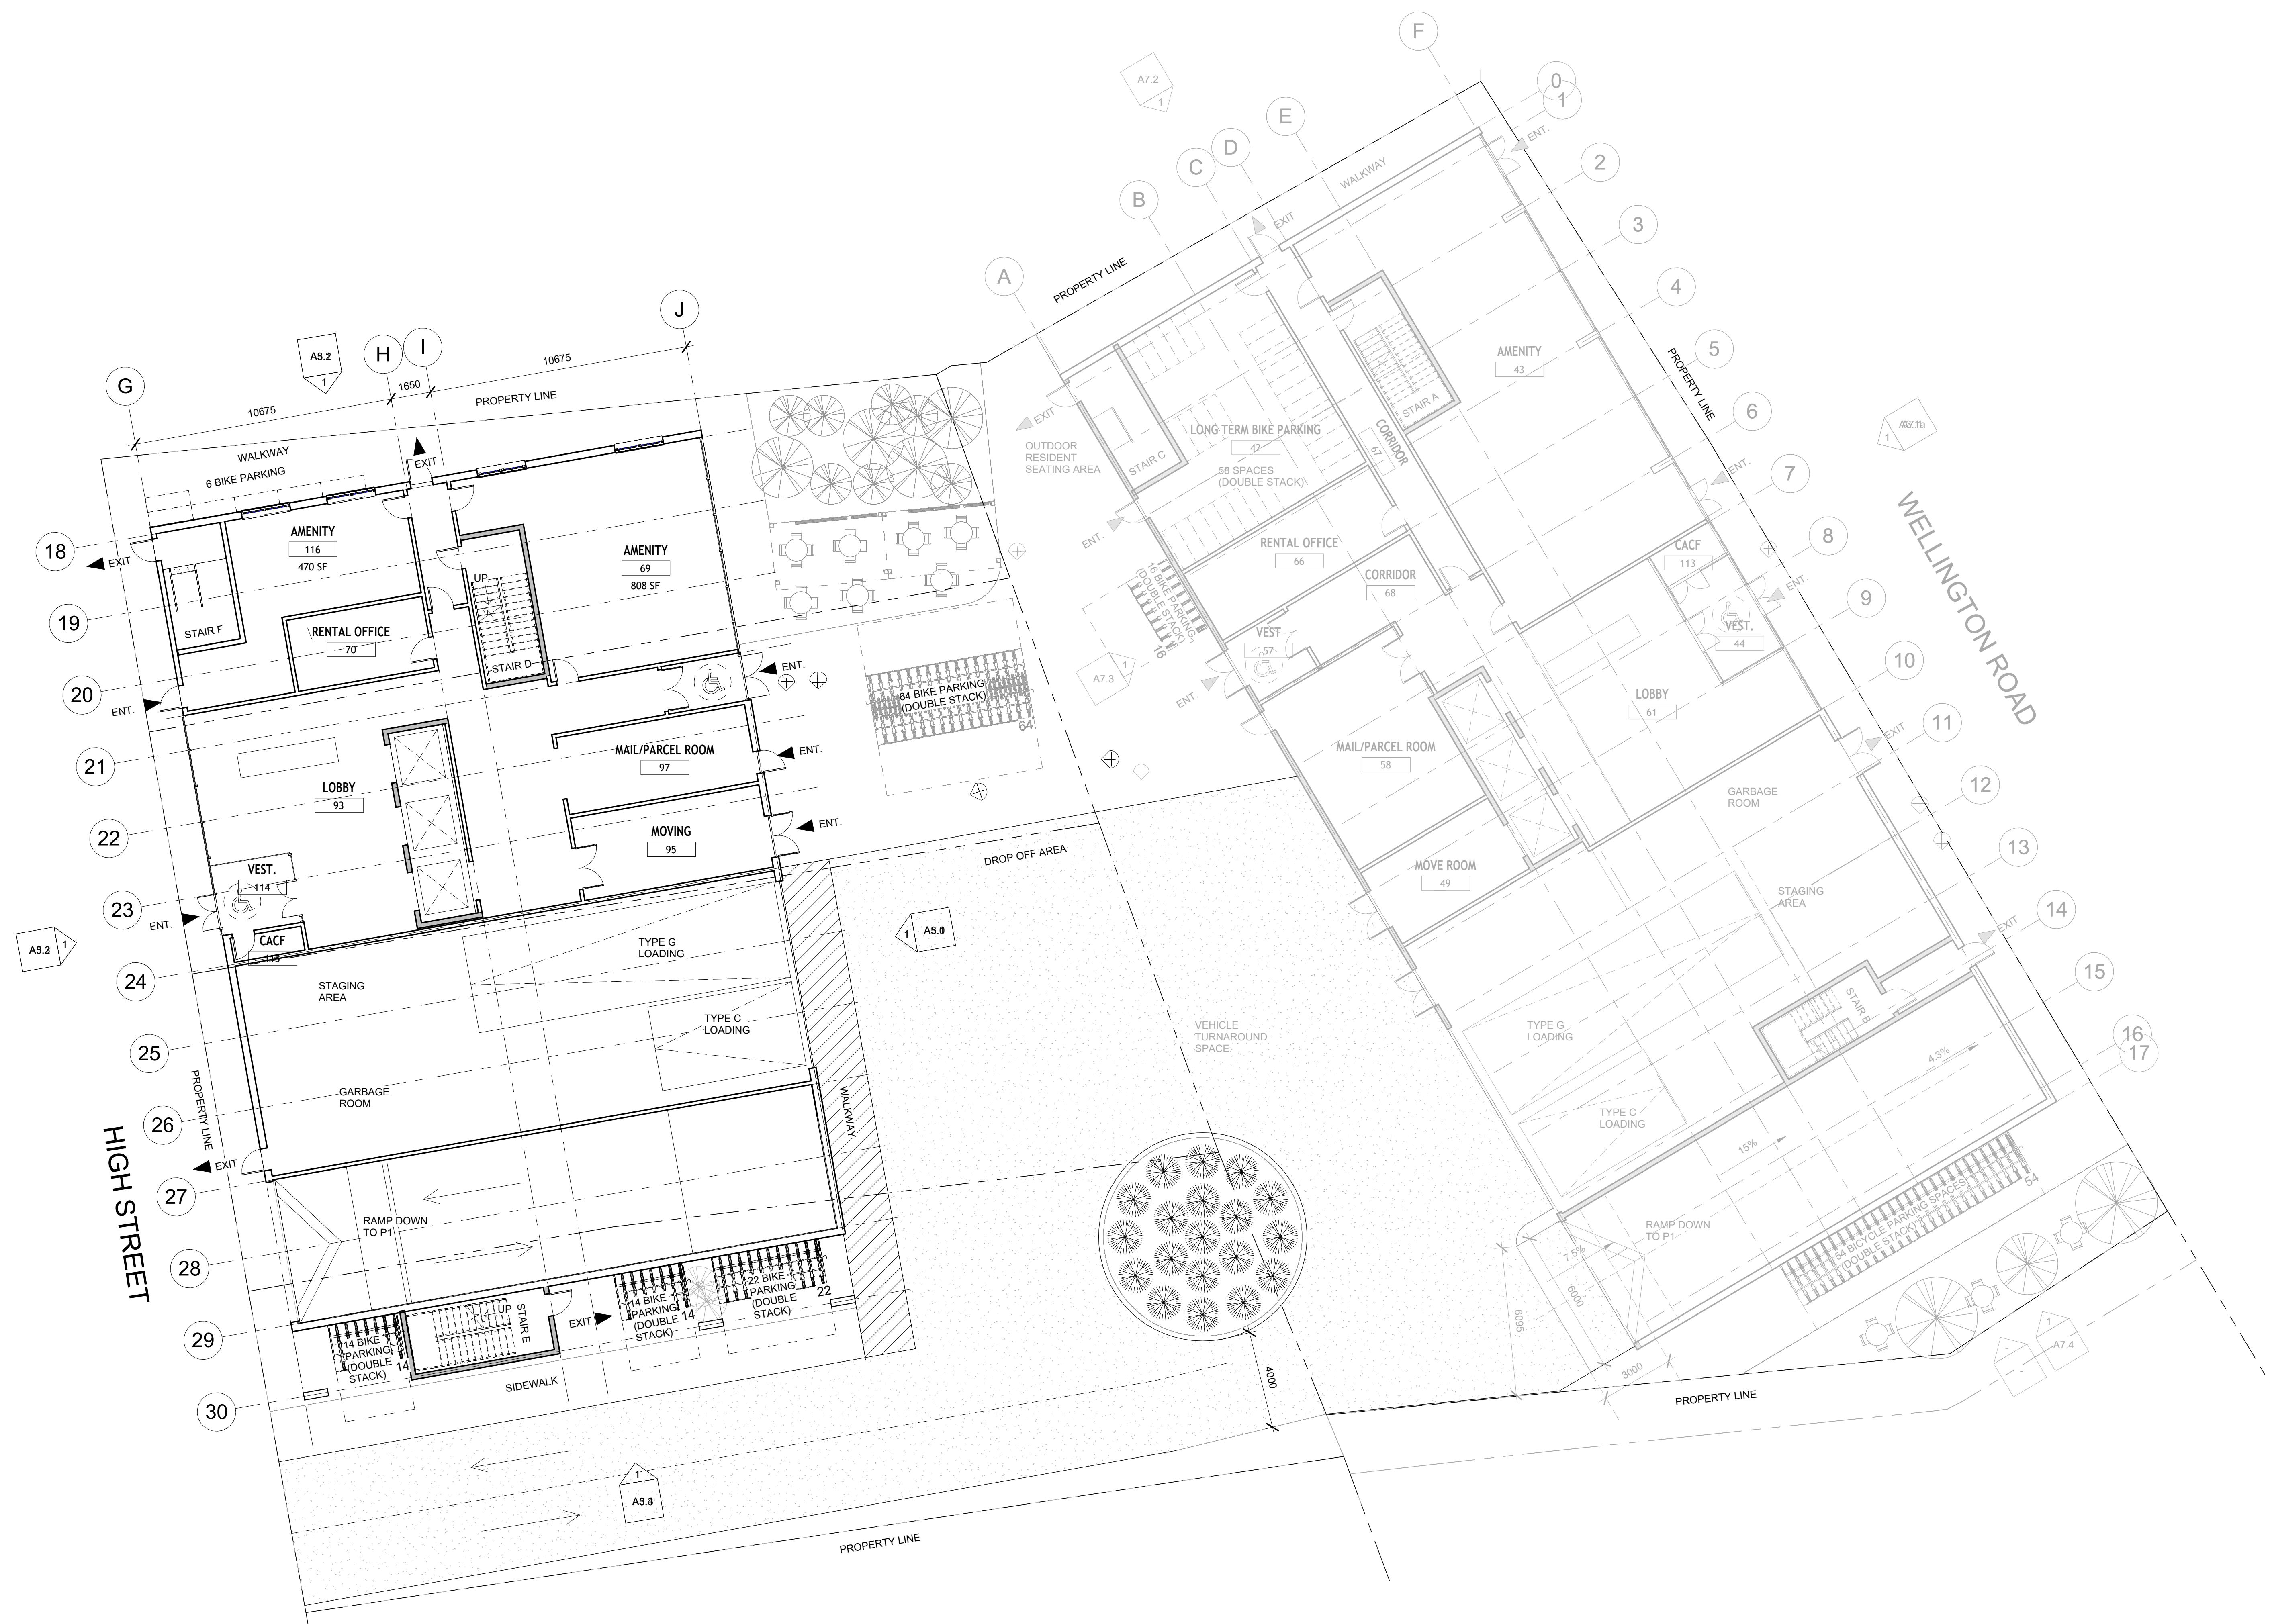

1 1ST FLOOR
1 : 125

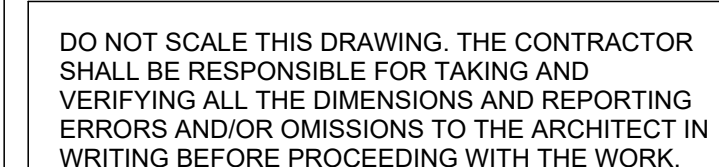

MEASUREMENTS, S LINES, E- FEATURES.
INDICATIONS OF GRADE ARE APPROXIMATE ONLY
BUT WITH THE REASONABLE ACCURACY FOR THE
CONCEPTUAL PURPOSES INTENDED. CONTRACTOR
SHALL VERIFY ALL PROPERTY LINES, HOUSE,
STRUCTURES, SET BACK, EASEMENTS AND BY-
LAWS PRIOR TO ANY CONSTRUCTION. ALL
DRAINAGE SHALL CONFORM TO THE APPROVED
ENGINEERING SUBMITTAL ON GRADES. CONTRACTOR
MUST COMPLY WITH ALL PERTINENT CODES AND
BY-LAWS. THIS DRAWING MAY NOT BE USED FOR
CONSTRUCTION UNLESS AUTHORIZED BY THE
ARCHITECT. COPYRIGHT RESERVED. THIS DRAWING IS
THE EXCLUSIVE PROPERTY OF GOODPLACE
DESIGN AND SHALL NOT BE USED WITHOUT
CONSENT.

STATUS: CONCEPTUAL
NOT FOR CONSTRUCTION

[illegible]

CLIENT: FOUNDATION CAPITAL C/O MICHAEL NEMANIC

LOCATION: 60-68 HIGH ST
LONDON, ONTARIO

L2-L25 FLOOR PLAN


GOODPLACEDSIGN.COM
300 CAMPBELL AVE,
TORONTO, ON
M6P 3V6

DATE	2026-05-1
------	-----------

DRAWN BY	HM
----------	----


A2.2

SCALE	1 : 12
-------	--------

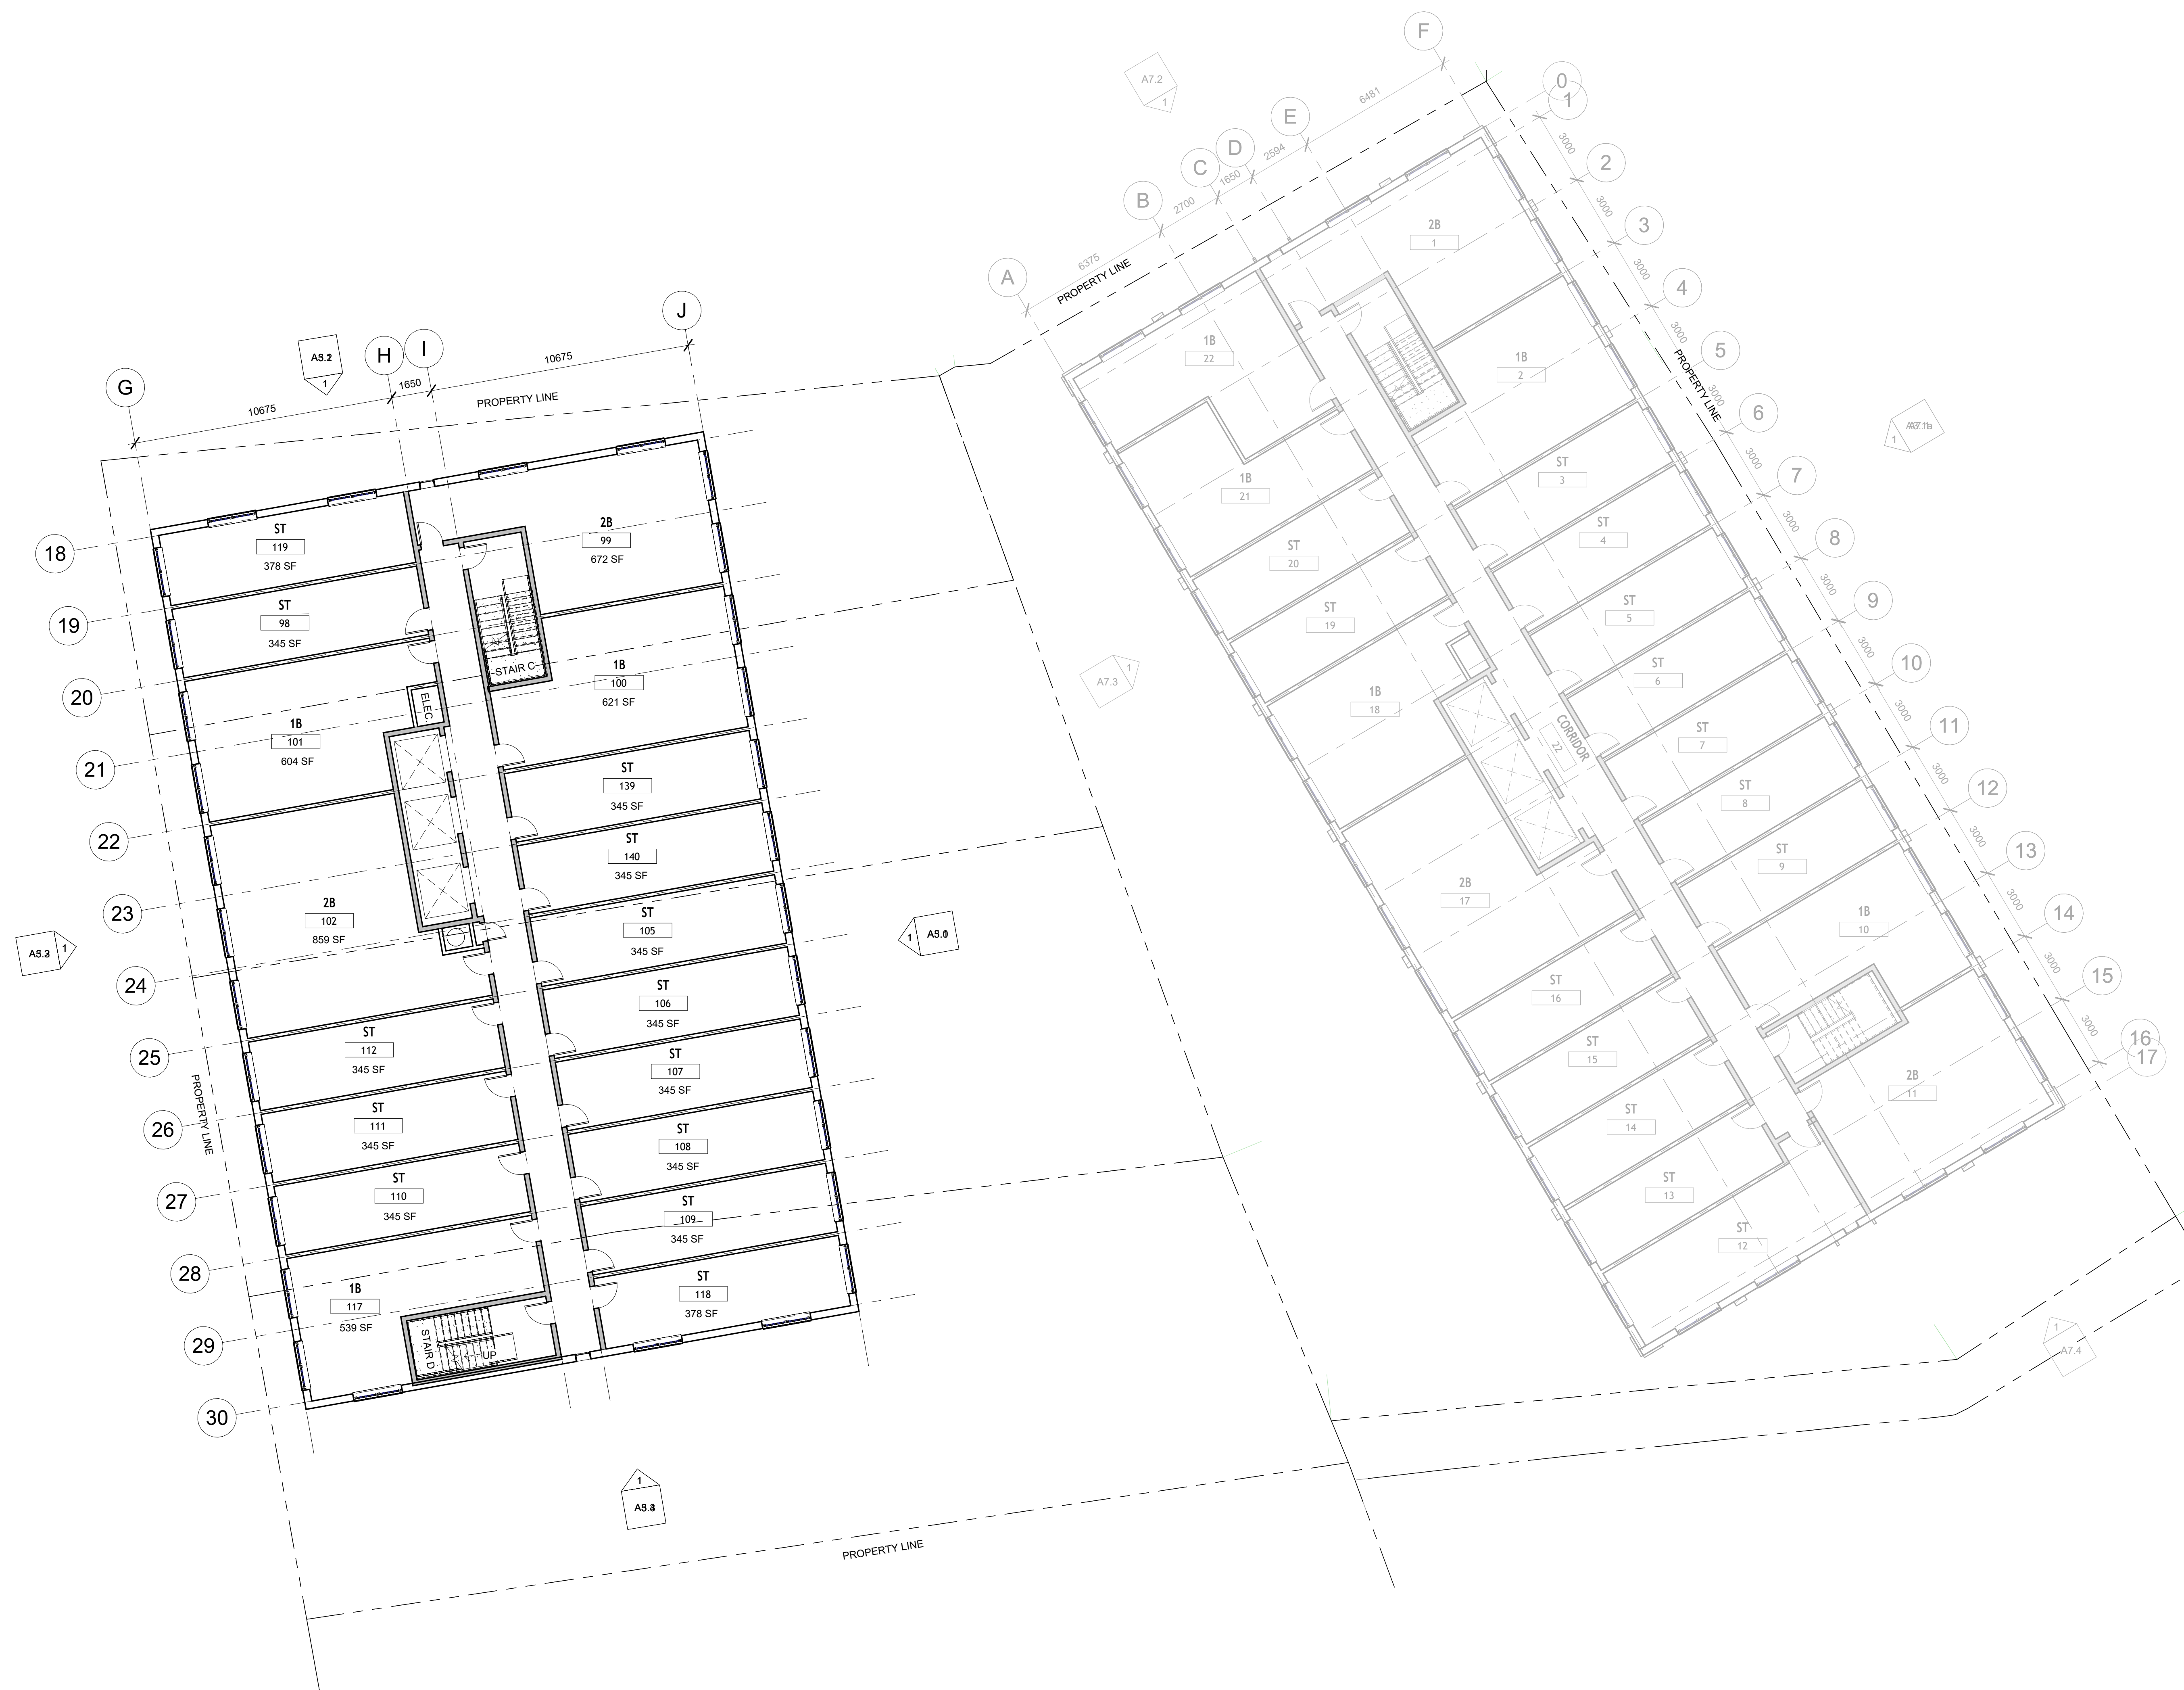

① 2ND FLOOR
1 : 125

2026-06-10 2:57:50 PM

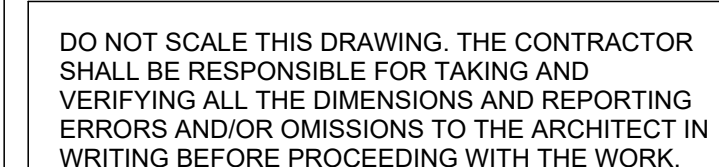

MEASUREMENTS, S LINES, E- FEATURES.
INDICATIONS OF GRADE ARE APPROXIMATE ONLY
BUT WITH THE REASONABLE ACCURACY FOR THE
CONCEPTUAL PURPOSES INTENDED. CONTRACTOR
SHALL VERIFY ALL PROPERTY LINES, HOUSE,
STRUCTURES, SET BACK, EASEMENTS AND BY-
LAWS PRIOR TO ANY CONSTRUCTION. ALL
DRAINAGE SHALL CONFORM TO THE APPROVED
ENGINEERING SUBSTANTION ON GRADES. CONTRACTOR
MUST COMPLY WITH ALL PERTINENT CODES AND
BY-LAWS. THIS DRAWING MAY NOT BE USED FOR
CONSTRUCTION UNLESS AUTHORIZED BY THE
ARCHITECT. COPYRIGHT RESERVED. THIS DRAWING IS
THE EXCLUSIVE PROPERTY OF GOODPLACE
DESIGN AND SHALL NOT BE USED WITHOUT
CONSENT.

STATUS: CONCEPTUAL
NOT FOR CONSTRUCTION

CLIENT: FOUNDATION CAPITAL C/O MICHAEL NEMANIC

LOCATION: 60-68 HIGH ST
LONDON, ONTARIO

MECH ROOF/AMENITY FLOOR PLAN


GOODPLACEDSIGN.COM
300 CAMPBELL AVE,
TORONTO, ON
M6P 3V6


DATE	2026-05-1
------	-----------

DRAWN BY	HM
----------	----

A2.3

SCALE	1 : 12
-------	--------

 

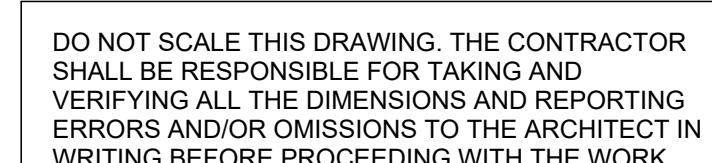

MEASUREMENTS, LOT LINES, ETC. FEATURES, INDICATIONS OF GRADE ARE APPROXIMATE ONLY. BY MEANS OF THE REASONABLE ACCURACY FOR THE CONCEPTUAL PURPOSES INTENDED. CONTRACTOR SHALL VERIFY ALL PROPERTY LINES, HOUSE, STRUCTURES, SET BACK, EASEMENTS AND BY-LAWS PRIOR TO ANY CONSTRUCTION. ALL DRAINAGE SHALL CONFORM TO APPROVED ENGINEERING SUBMISSIONS. CONTRACTOR MUST COMPLY WITH ALL PERTINENT CODES AND BY-LAWS. THIS DRAWING MAY NOT BE USED FOR CONSTRUCTION UNLESS AUTHORIZED BY THE ARCHITECT. COPYRIGHT RESERVED. THIS DRAWING IS THE EXCLUSIVE PROPERTY OF GOODPLACE DESIGN AND SHALL NOT BE USED WITHOUT CONSENT.

STATUS: CONCEPTUAL
NOT FOR CONSTRUCTION

CLIENT: FOUNDATION CAPITAL C/O MICHAEL NEMANIC

LOCATION: 60-68 HIGH ST
LONDON, ONTARIO

DEV 2 EAST ELEVATION


GOODPLACEDSIGN.COM
300 CAMPBELL AVE,
TORONTO, ON
M6P 3V6

DATE	2026-05-1
------	-----------

DRAWN BY HM

A3.1

SCALE 1 : 20

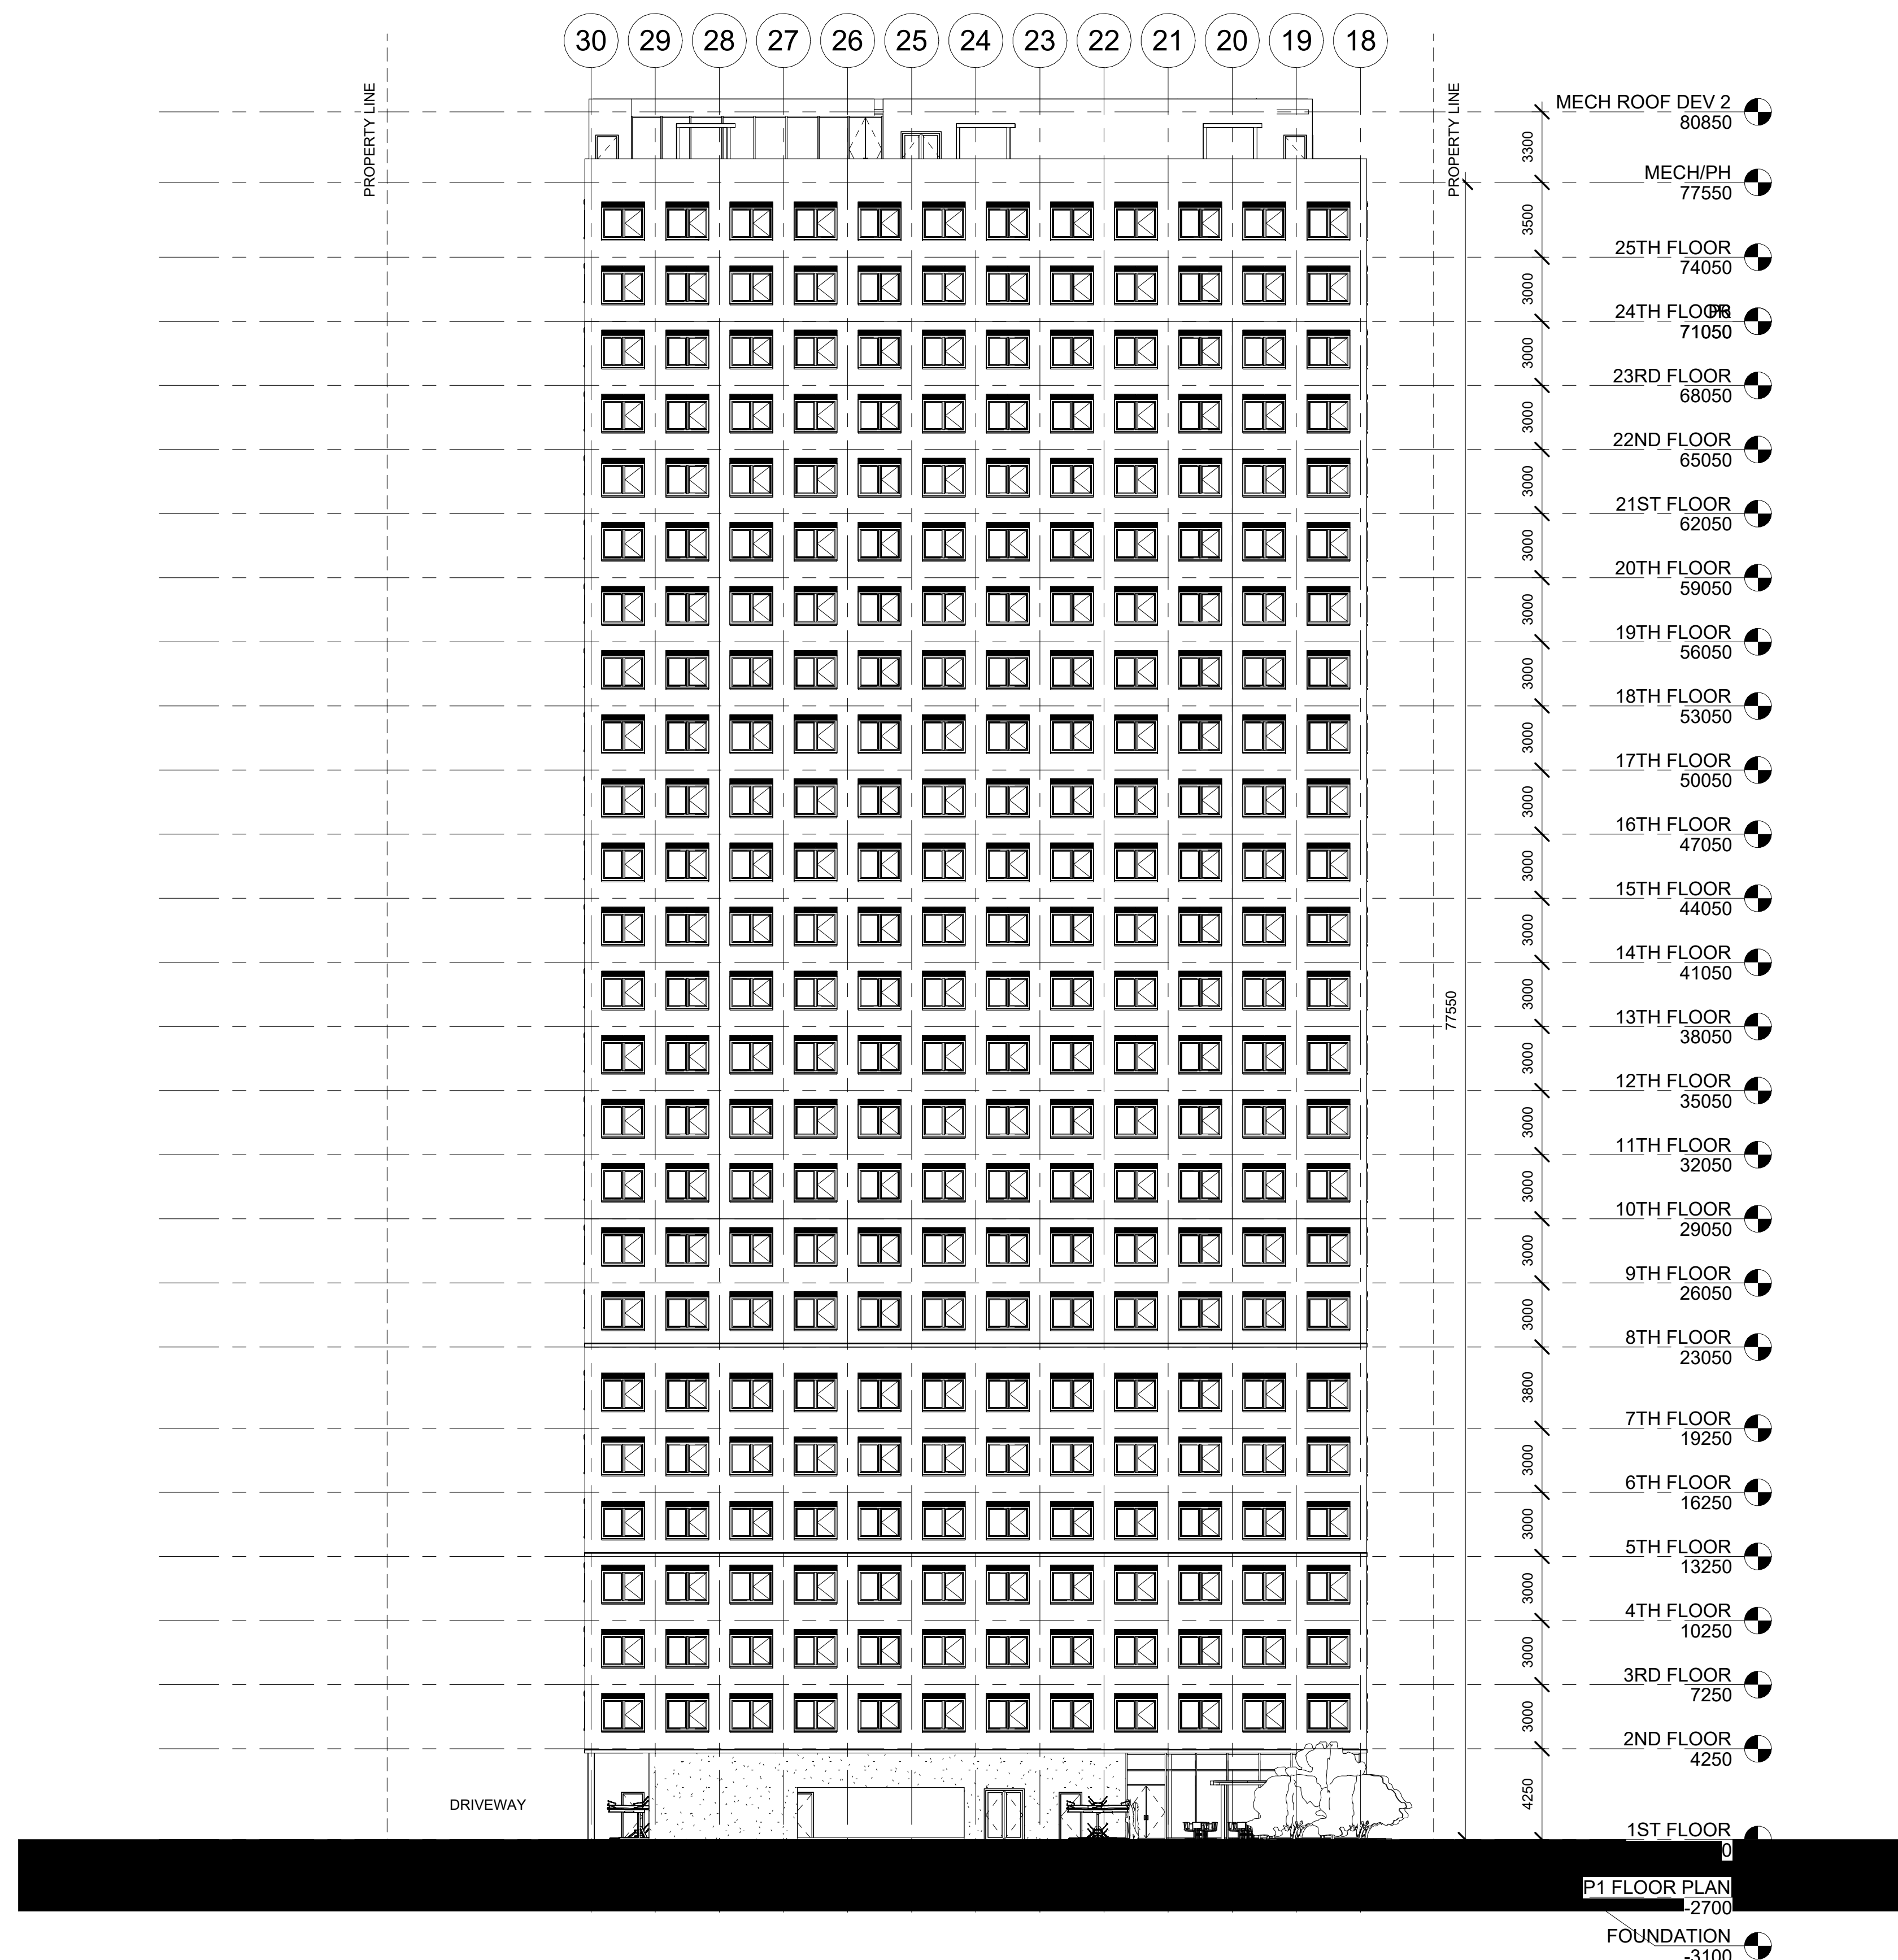

1 DEV 2 EAST ELEVATION
1 : 200



MEASUREMENTS, S LINES, E- FEATURES.
INDICATIONS OF GRADE ARE APPROXIMATE ONLY
BUT WITH THE REASONABLE ACCURACY FOR THE
CONCEPTUAL PURPOSES INTENDED. CONTRACTOR
SHALL VERIFY ALL PROPERTY LINES, HOUSE,
STRUCTURES, SET BACK, EASEMENTS AND BY-
LAWS PRIOR TO ANY CONSTRUCTION. ALL
DRAINAGE SHALL CONFORM TO APPROVED
ENGINEERING SUBMITTAL ON GRADES. CONTRACTOR
MUST COMPLY WITH ALL PERTINENT CODES AND
BY-LAWS. THIS DRAWING MAY NOT BE USED FOR
CONSTRUCTION UNLESS AUTHORIZED BY THE
ARCHITECT. COPYRIGHT RESERVED. THIS DRAWING IS
THE EXCLUSIVE PROPERTY OF GOODPLACE
DESIGN AND SHALL NOT BE USED WITHOUT
CONSENT.

STATUS: CONCEPTUAL
NOT FOR CONSTRUCTION

CLIENT: FOUNDATION CAPITAL C/O MICHAEL NEMANIC

LOCATION: 60-68 HIGH ST
LONDON, ONTARIO

DEV 2 NORTH ELEVATION


GOODPLACEDSIGN.COM
300 CAMPBELL AVE,
TORONTO, ON
M6P 3V6

DATE	2026-05-1
------	-----------


DRAWN BY _____ Author _____

A3.2

SCALE	1 : 20
-------	--------

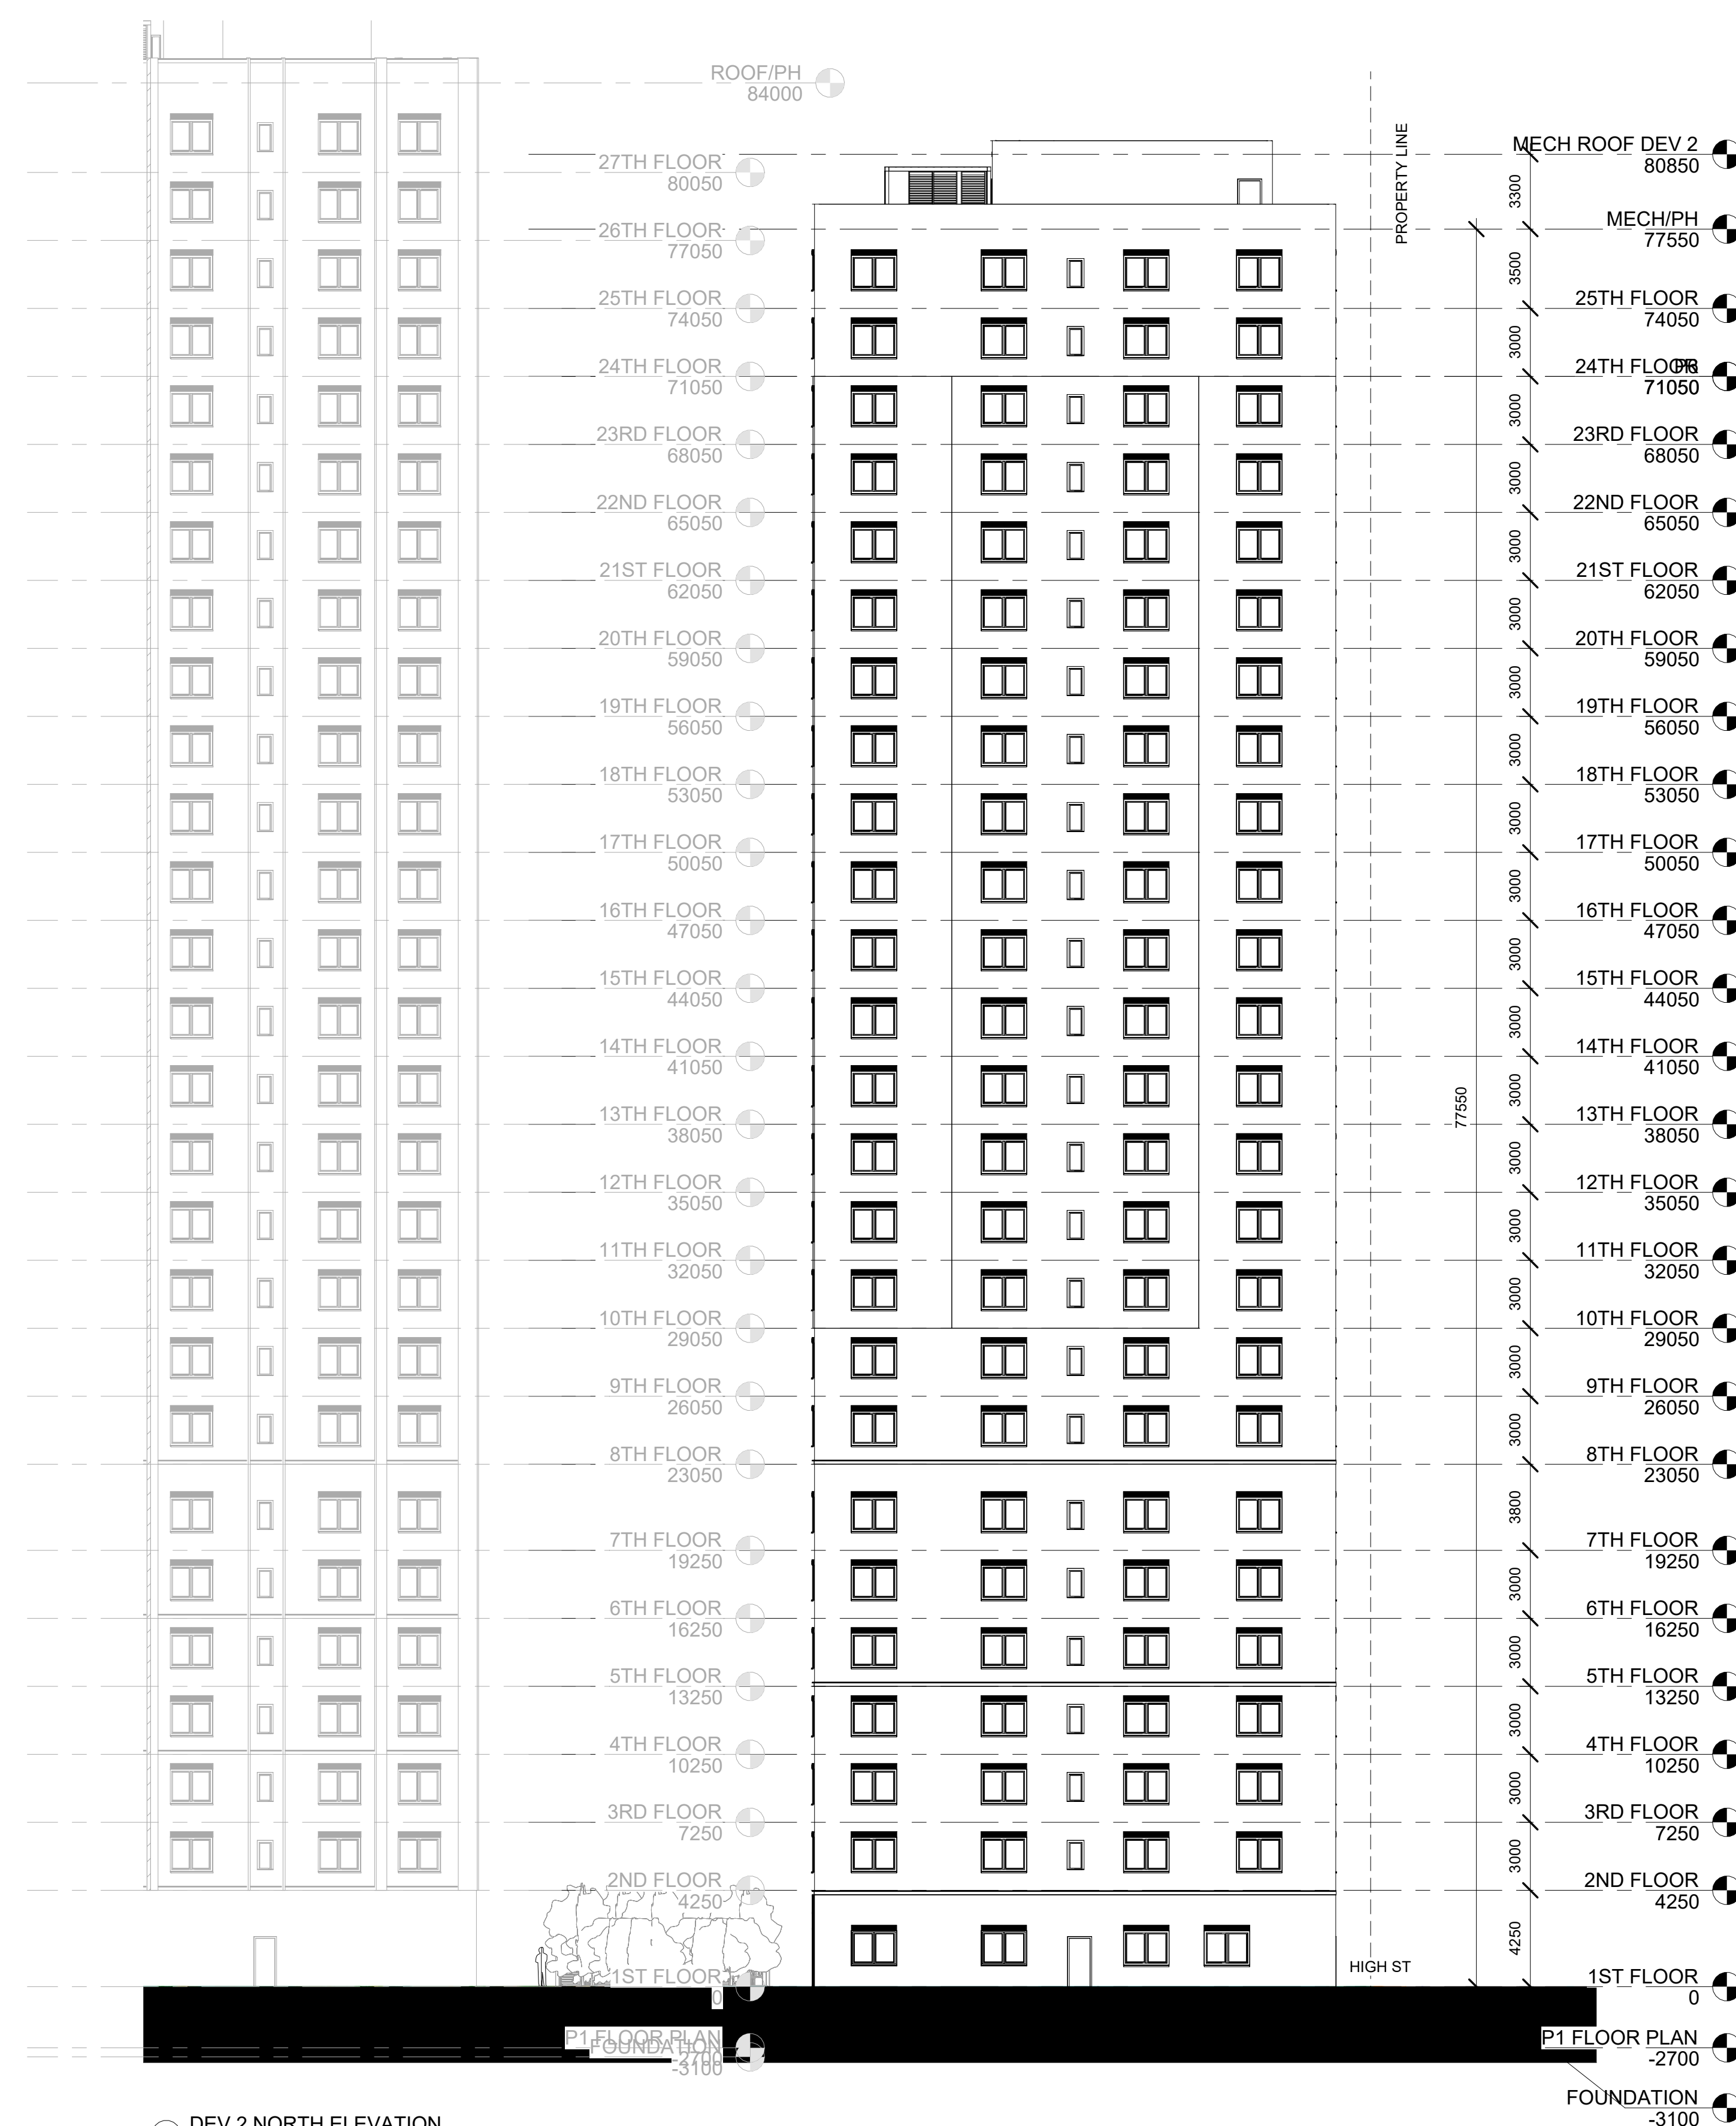

1 DEV 2 NORTH ELEVATION
1 : 200

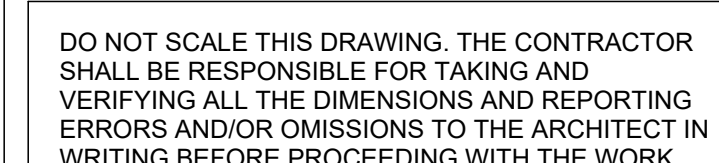

MEASUREMENTS, LOT LINES, ETC. FEATURES, INDICATIONS OF GRADE ARE APPROXIMATE ONLY BUT WITH THE REASONABLE ACCURACY FOR THE CONCEPTUAL PURPOSES INTENDED. CONTRACTOR SHALL VERIFY ALL PROPERTY LINES, HOUSE, STRUCTURES, SET BACK, EASEMENTS AND BY-LAWS PRIOR TO ANY CONSTRUCTION. ALL DRAINAGE SHALL CONFORM TO APPROVED ENGINEERING. CONTRACTOR SHALL VERIFY CONTRACTOR SHALL COMPLY WITH ALL PERTINENT CODES AND BY-LAWS. THIS DRAWING MAY NOT BE USED FOR CONSTRUCTION UNLESS AUTHORIZED BY THE ARCHITECT. COPYRIGHT RESERVED. THIS DRAWING IS THE EXCLUSIVE PROPERTY OF GOODPLACE DESIGN AND SHALL NOT BE USED WITHOUT

STATUS: CONCEPTUAL
NOT FOR CONSTRUCTION

CLIENT: FOUNDATION CAPITAL C/O MICHAEL NEMANIC

LOCATION: 60-68 HIGH ST
LONDON, ONTARIO

DEV 2 WEST ELEVATION


GOODPLACEDSIGN.COM
300 CAMPBELL AVE,
TORONTO, ON
M6P 3V6

DATE	2026-05-1
------	-----------


DRAWN BY	Author
----------	--------

A3.3

SCALE	1 : 20
-------	--------

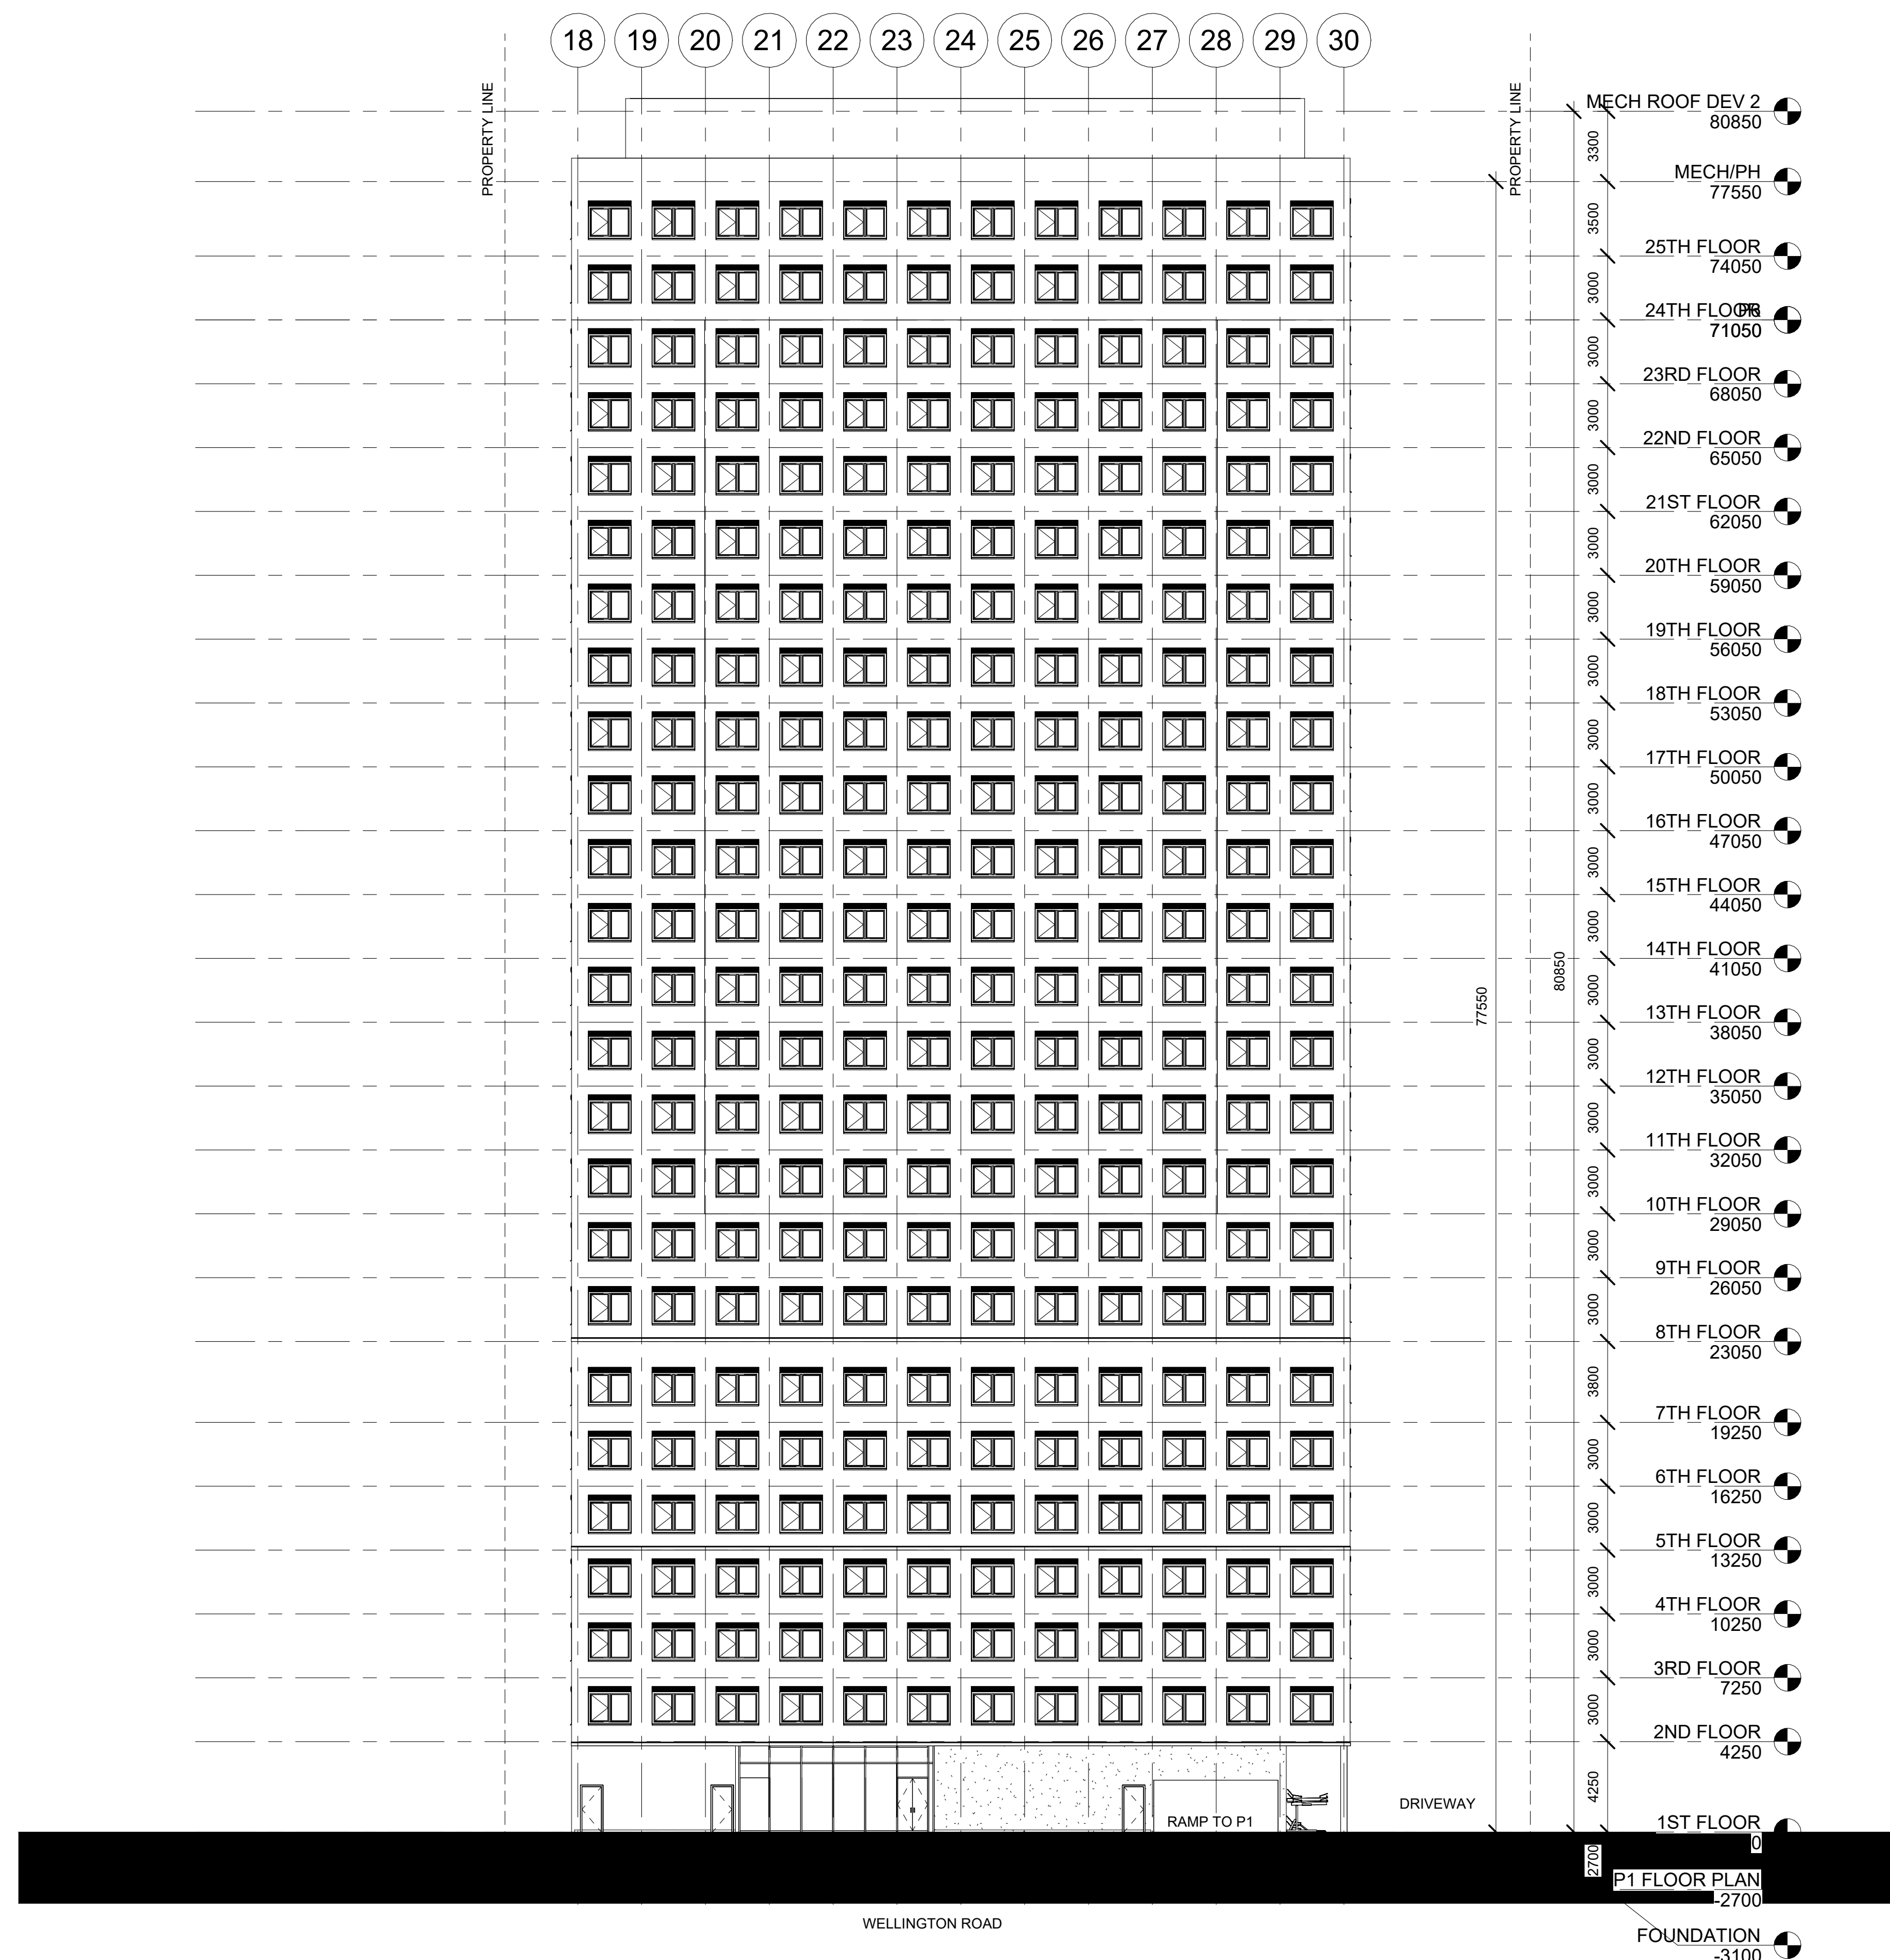

1 DEV 2 WEST ELEVATION
1 : 200

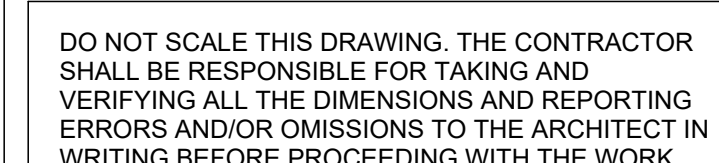

MEASUREMENTS, S LINES, E- FEATURES.
INDICATIONS OF GRADE ARE APPROXIMATE ONLY
BUT WITH THE REASONABLE ACCURACY FOR THE
CONCEPTUAL PURPOSES INTENDED. CONTRACTOR
SHALL VERIFY ALL PROPERTY LINES, HOUSE,
STRUCTURES, SET BACK, EASEMENTS AND BY-
LAWS PRIOR TO ANY CONSTRUCTION. ALL
DRAINAGE SHALL CONFORM TO THE APPROVED
ENGINEERING SUBMITTAL ON GRADES. CONTRACTOR
MUST COMPLY WITH ALL PERTINENT CODES AND
BY-LAWS. THIS DRAWING MAY NOT BE USED FOR
CONSTRUCTION UNLESS AUTHORIZED BY THE
ARCHITECT. COPYRIGHT RESERVED. THIS DRAWING IS
THE EXCLUSIVE PROPERTY OF GOODPLACE
DESIGN AND SHALL NOT BE USED WITHOUT
CONSENT.

STATUS: CONCEPTUAL
NOT FOR CONSTRUCTION

[illegible]

CLIENT: FOUNDATION CAPITAL C/O MICHAEL NEMANIC

LOCATION: 60-68 HIGH ST
LONDON, ONTARIO

DEV 2 SOUTH ELEVATION


GOODPLACEDSIGN.COM
300 CAMPBELL AVE,
TORONTO, ON
M6P 3V6

DATE	2026-05-1
------	-----------

DRAWN BY	Author
----------	--------

A3.4

SCALE 1 : 20

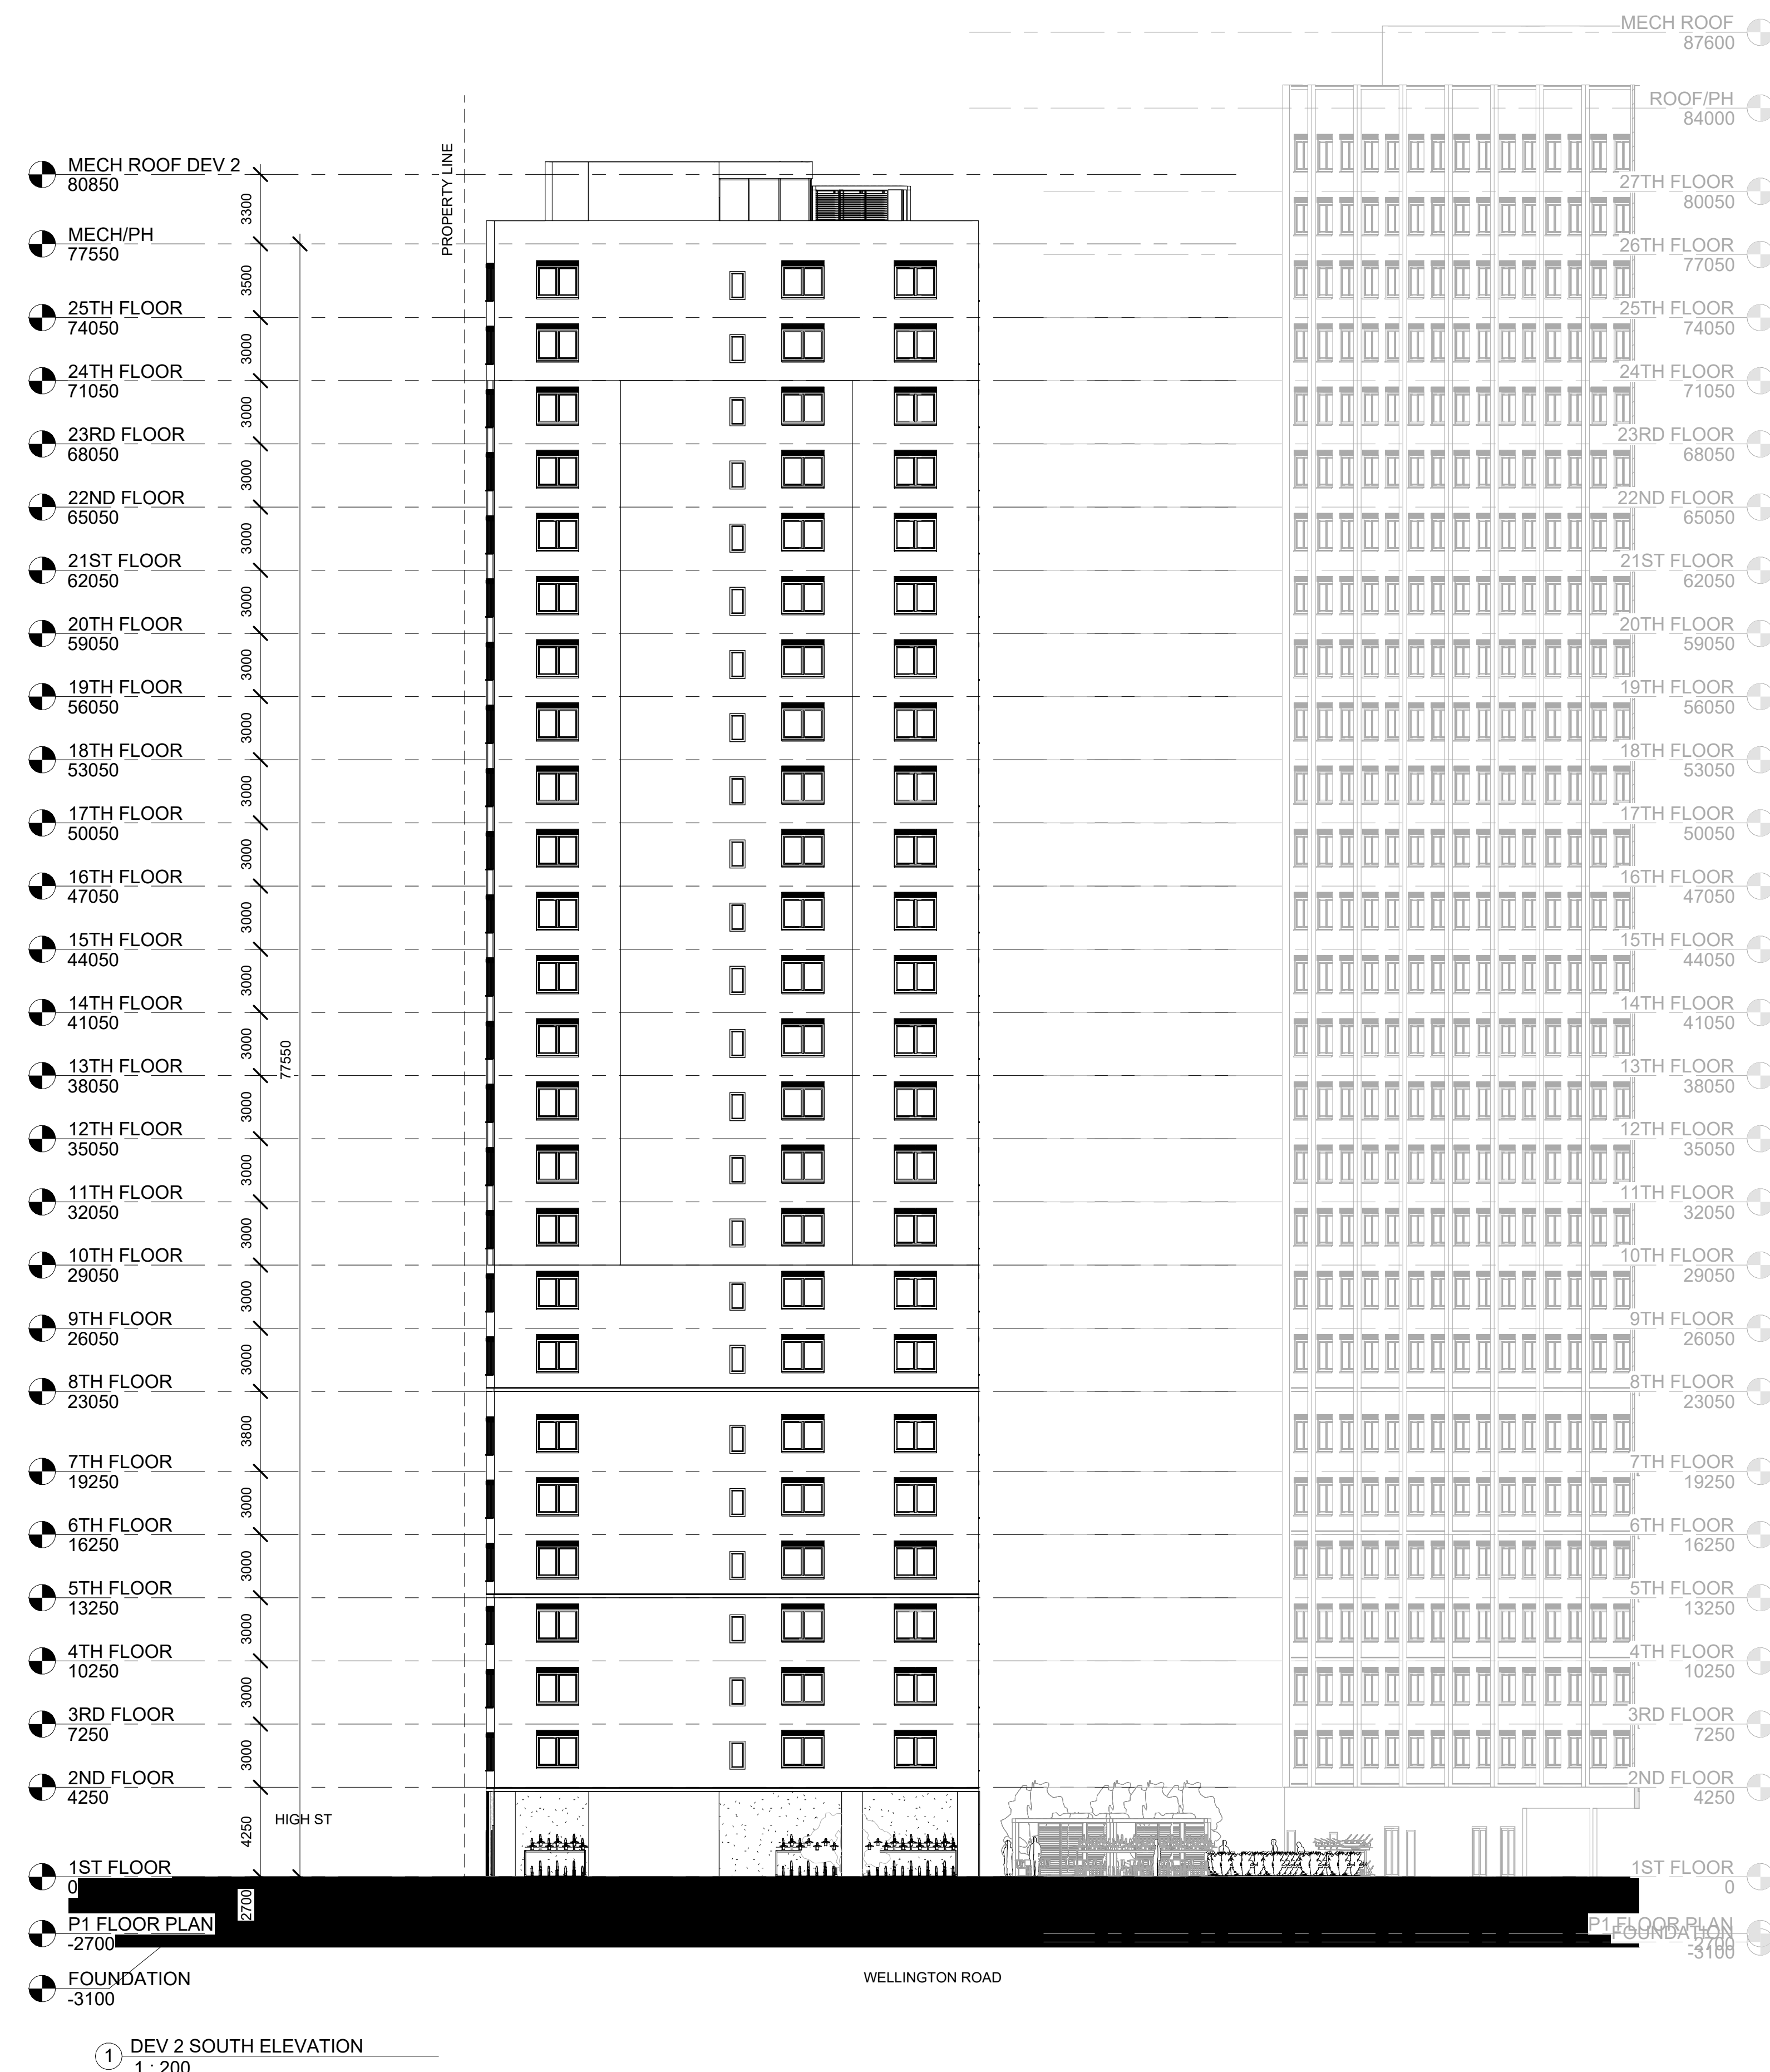

1 DEV 2 SOUTH ELEVATION
1 : 200



DO NOT SCALE THIS DRAWING. THE CONTRACTOR SHALL BE RESPONSIBLE FOR TAKING AND VERIFYING ALL THE DIMENSIONS AND REPORTING ERRORS AND/OR OMISSIONS TO THE ARCHITECT IN WRITING BEFORE PROCEEDING WITH THE WORK.

MEASUREMENTS, LOT LINES, ETC. FEATURES, INDICATIONS OF GRADE ARE APPROXIMATE ONLY, BUT WITH THE REASONABLE ACCURACY FOR THE CONCEPTUAL PURPOSES INTENDED. CONTRACTOR SHALL VERIFY ALL PROPERTY LINES, HOUSE, STREET, LOT, ETC. BEFORE BEGINNING ANY BY-LAWS PRIOR TO ANY CONSTRUCTION. ALL DRAINAGE SHALL CONFORM TO APPROVED ENGINEERING SUBMISSION GRADES. CONTRACTOR MUST COMPLY WITH ALL PERTINENT CODES AND BY-LAWS. THIS DRAWING MAY NOT BE USED FOR CONSTRUCTION UNLESS AUTHORIZED BY THE ARCHITECT. COPYRIGHT RESERVED. THIS DRAWING IS THE EXCLUSIVE PROPERTY OF GOODPLACE DESIGN AND SHALL NOT BE USED WITHOUT CONSENT

STATUS: CONCEPTUAL
NOT FOR CONSTRUCTION

CLIENT: FOUNDATION CAPITAL C/O MICHAEL NEMANIC

LOCATION: 60-68 HIGH ST
LONDON, ONTARIO

AXONOMETRIC VIEWS


GOODPLACEDSIGN.COM
300 CAMPBELL AVE,
TORONTO, ON
M6P 3V6

DATE	2026-05-14
------	------------

DRAWN BY _____ Author _____

A3.5c

SCALE

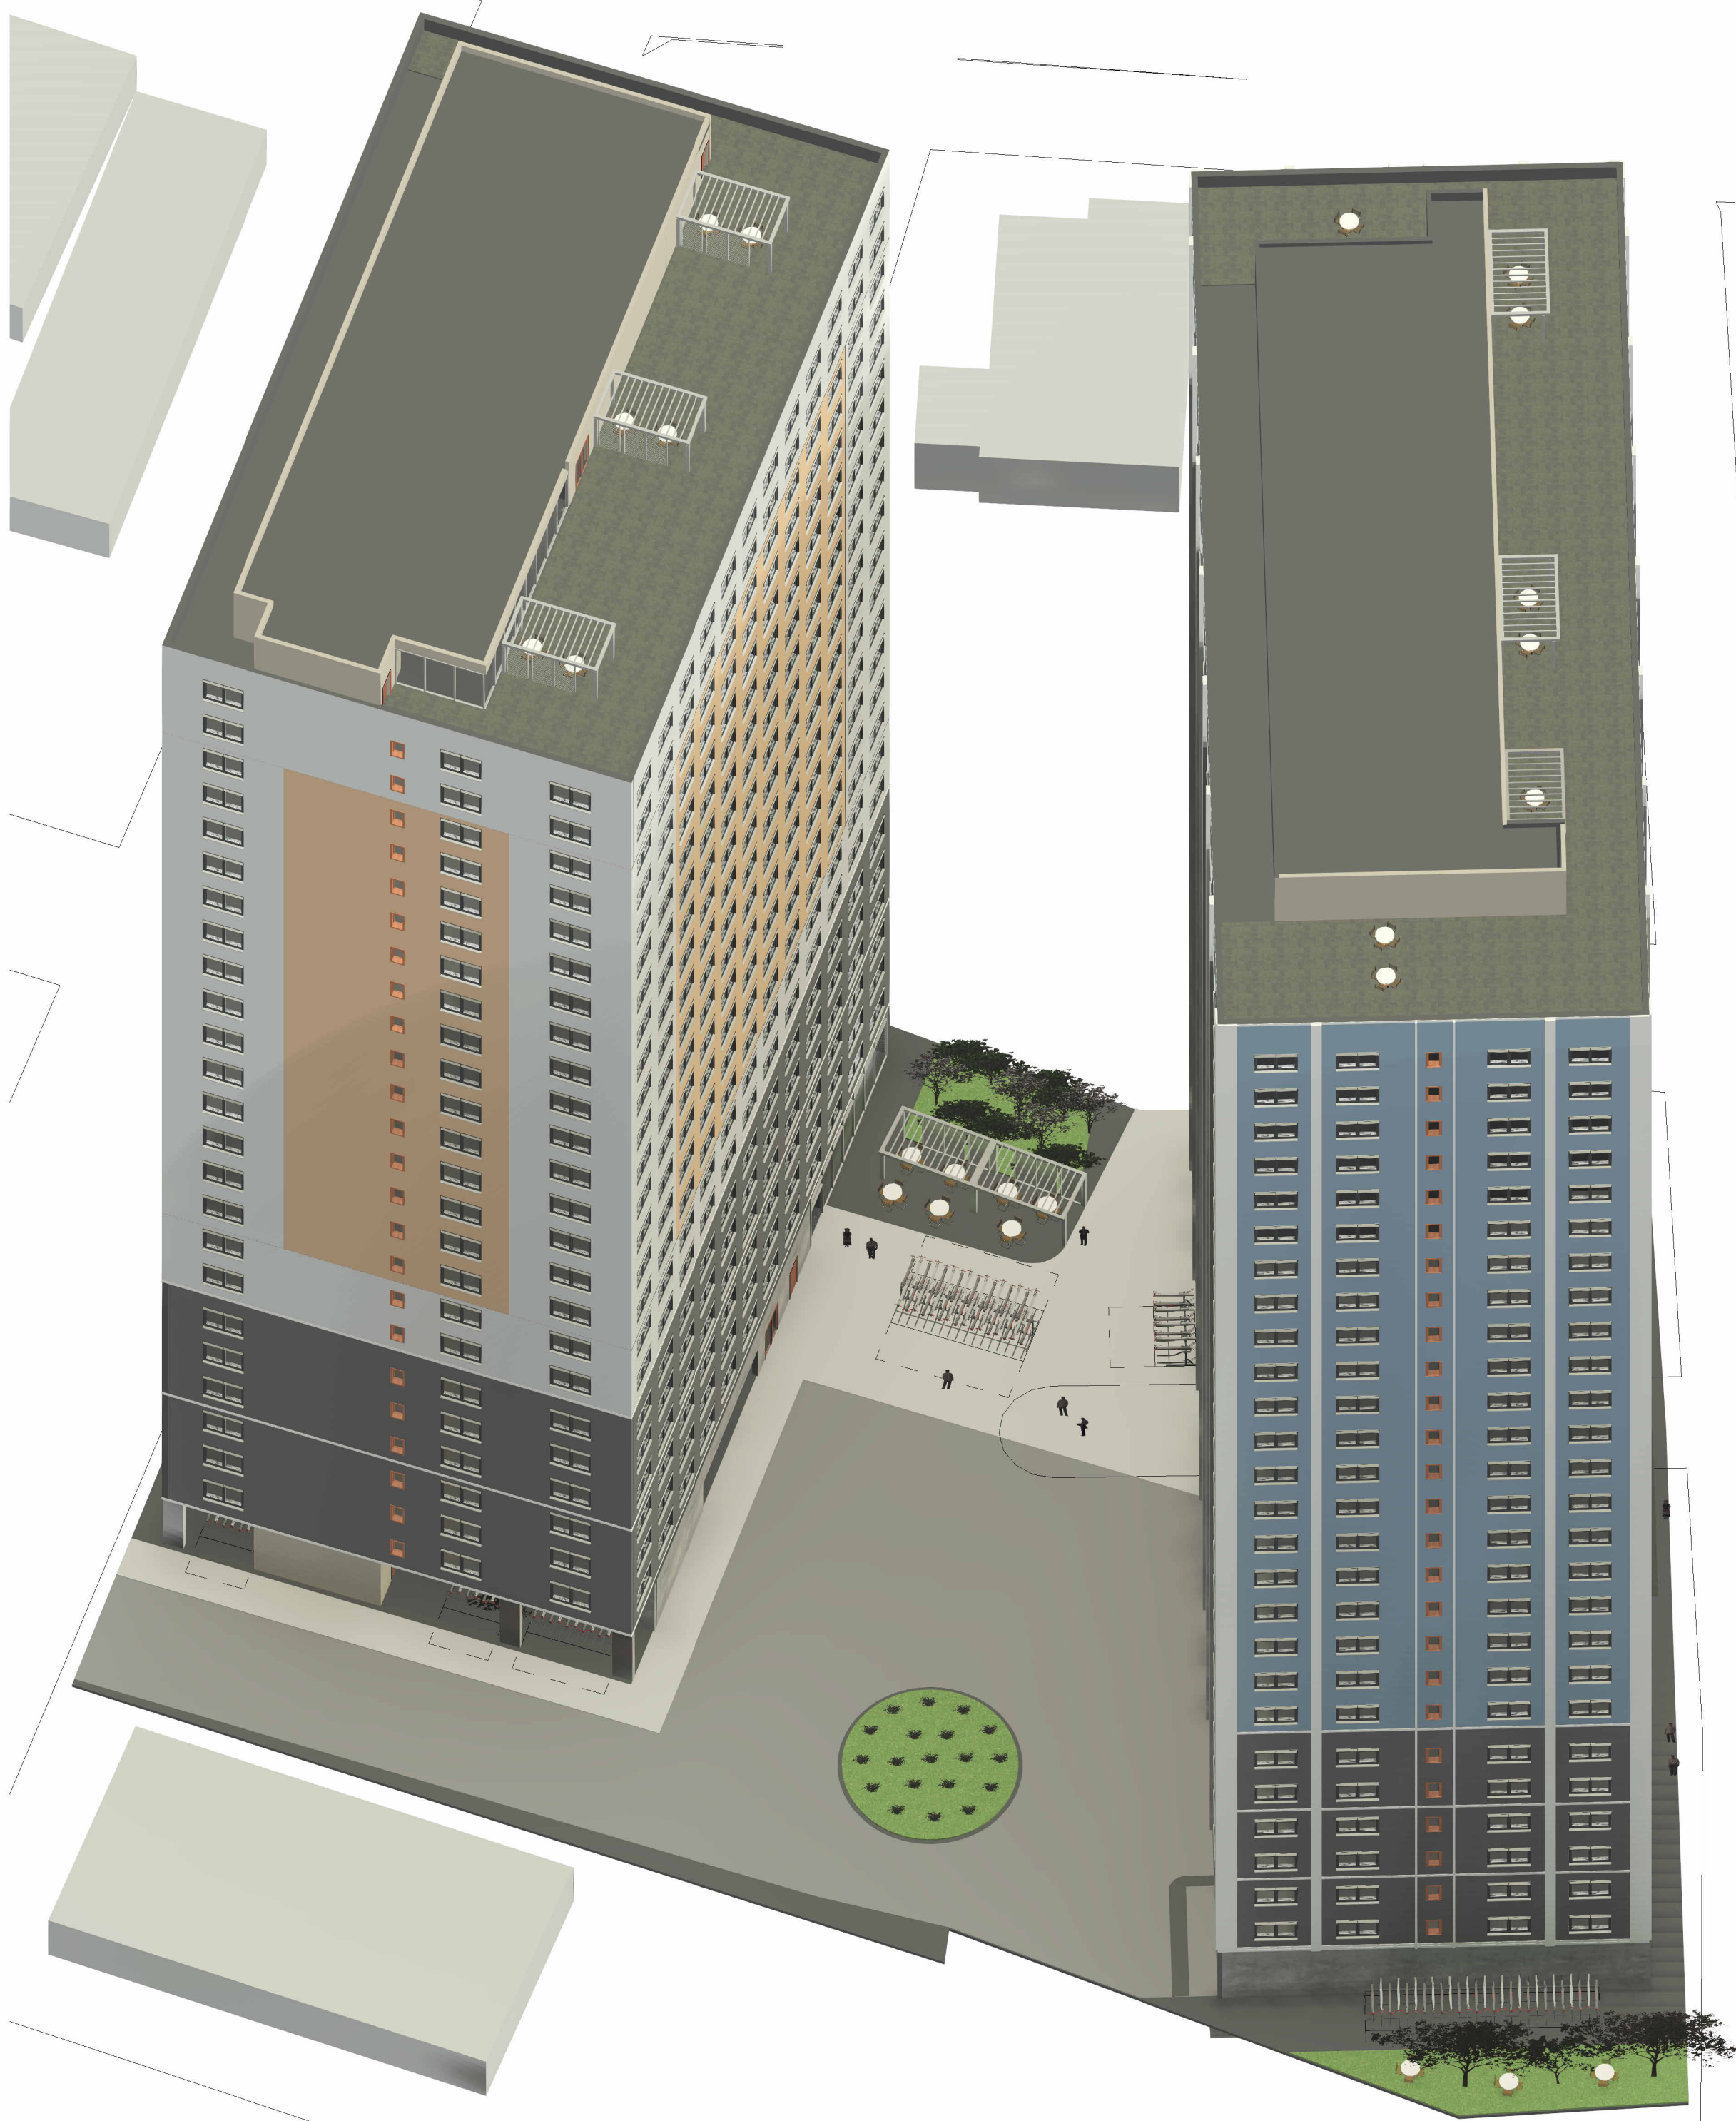

1 AXO VIEW 1



② AXO VIEW 2



MEASUREMENTS, LOT LINES, ETC. FEATURES. INDICATIONS OF GRADE ARE APPROXIMATE ONLY BUT WITH THE REASONABLE ACCURACY FOR THE CONCEPTUAL PURPOSES INTENDED. CONTRACTOR SHALL VERIFY ALL PROPERTY LINES, HOUSE, STRUCTURES, SET BACK, EASEMENTS AND BY-LAWS PRIOR TO ANY CONSTRUCTION. ALL DRAWINGS SHALL CONFORM TO THE STANDARD ENGINEERING SUBMITTAL GRADING. CONTRACTOR MUST COMPLY WITH ALL PERTINENT CODES AND BY-LAWS. THIS DRAWING MAY NOT BE USED FOR CONSTRUCTION UNLESS AUTHORIZED BY THE ARCHITECT. COPYRIGHT RESERVED. THIS DRAWING IS THE EXCLUSIVE PROPERTY OF GOODPLACE DESIGN AND SHALL NOT BE USED WITHOUT CONSENT.

STATUS: CONCEPTUAL
NOT FOR CONSTRUCTION

CLIENT: FOUNDATION CAPITAL C/O MICHAEL NEMANIC

LOCATION: 60-68 HIGH ST
LONDON, ONTARIO

DEV 2 EAST ELEVATION - ANGULAR PLANE


GOODPLACEDSIGN.COM
300 CAMPBELL AVE,
TORONTO, ON
M6P 3V6

DATE	2026-05-1
------	-----------

DRAWN BY	HM
----------	----

A5.0

SCALE	1 : 25
-------	--------

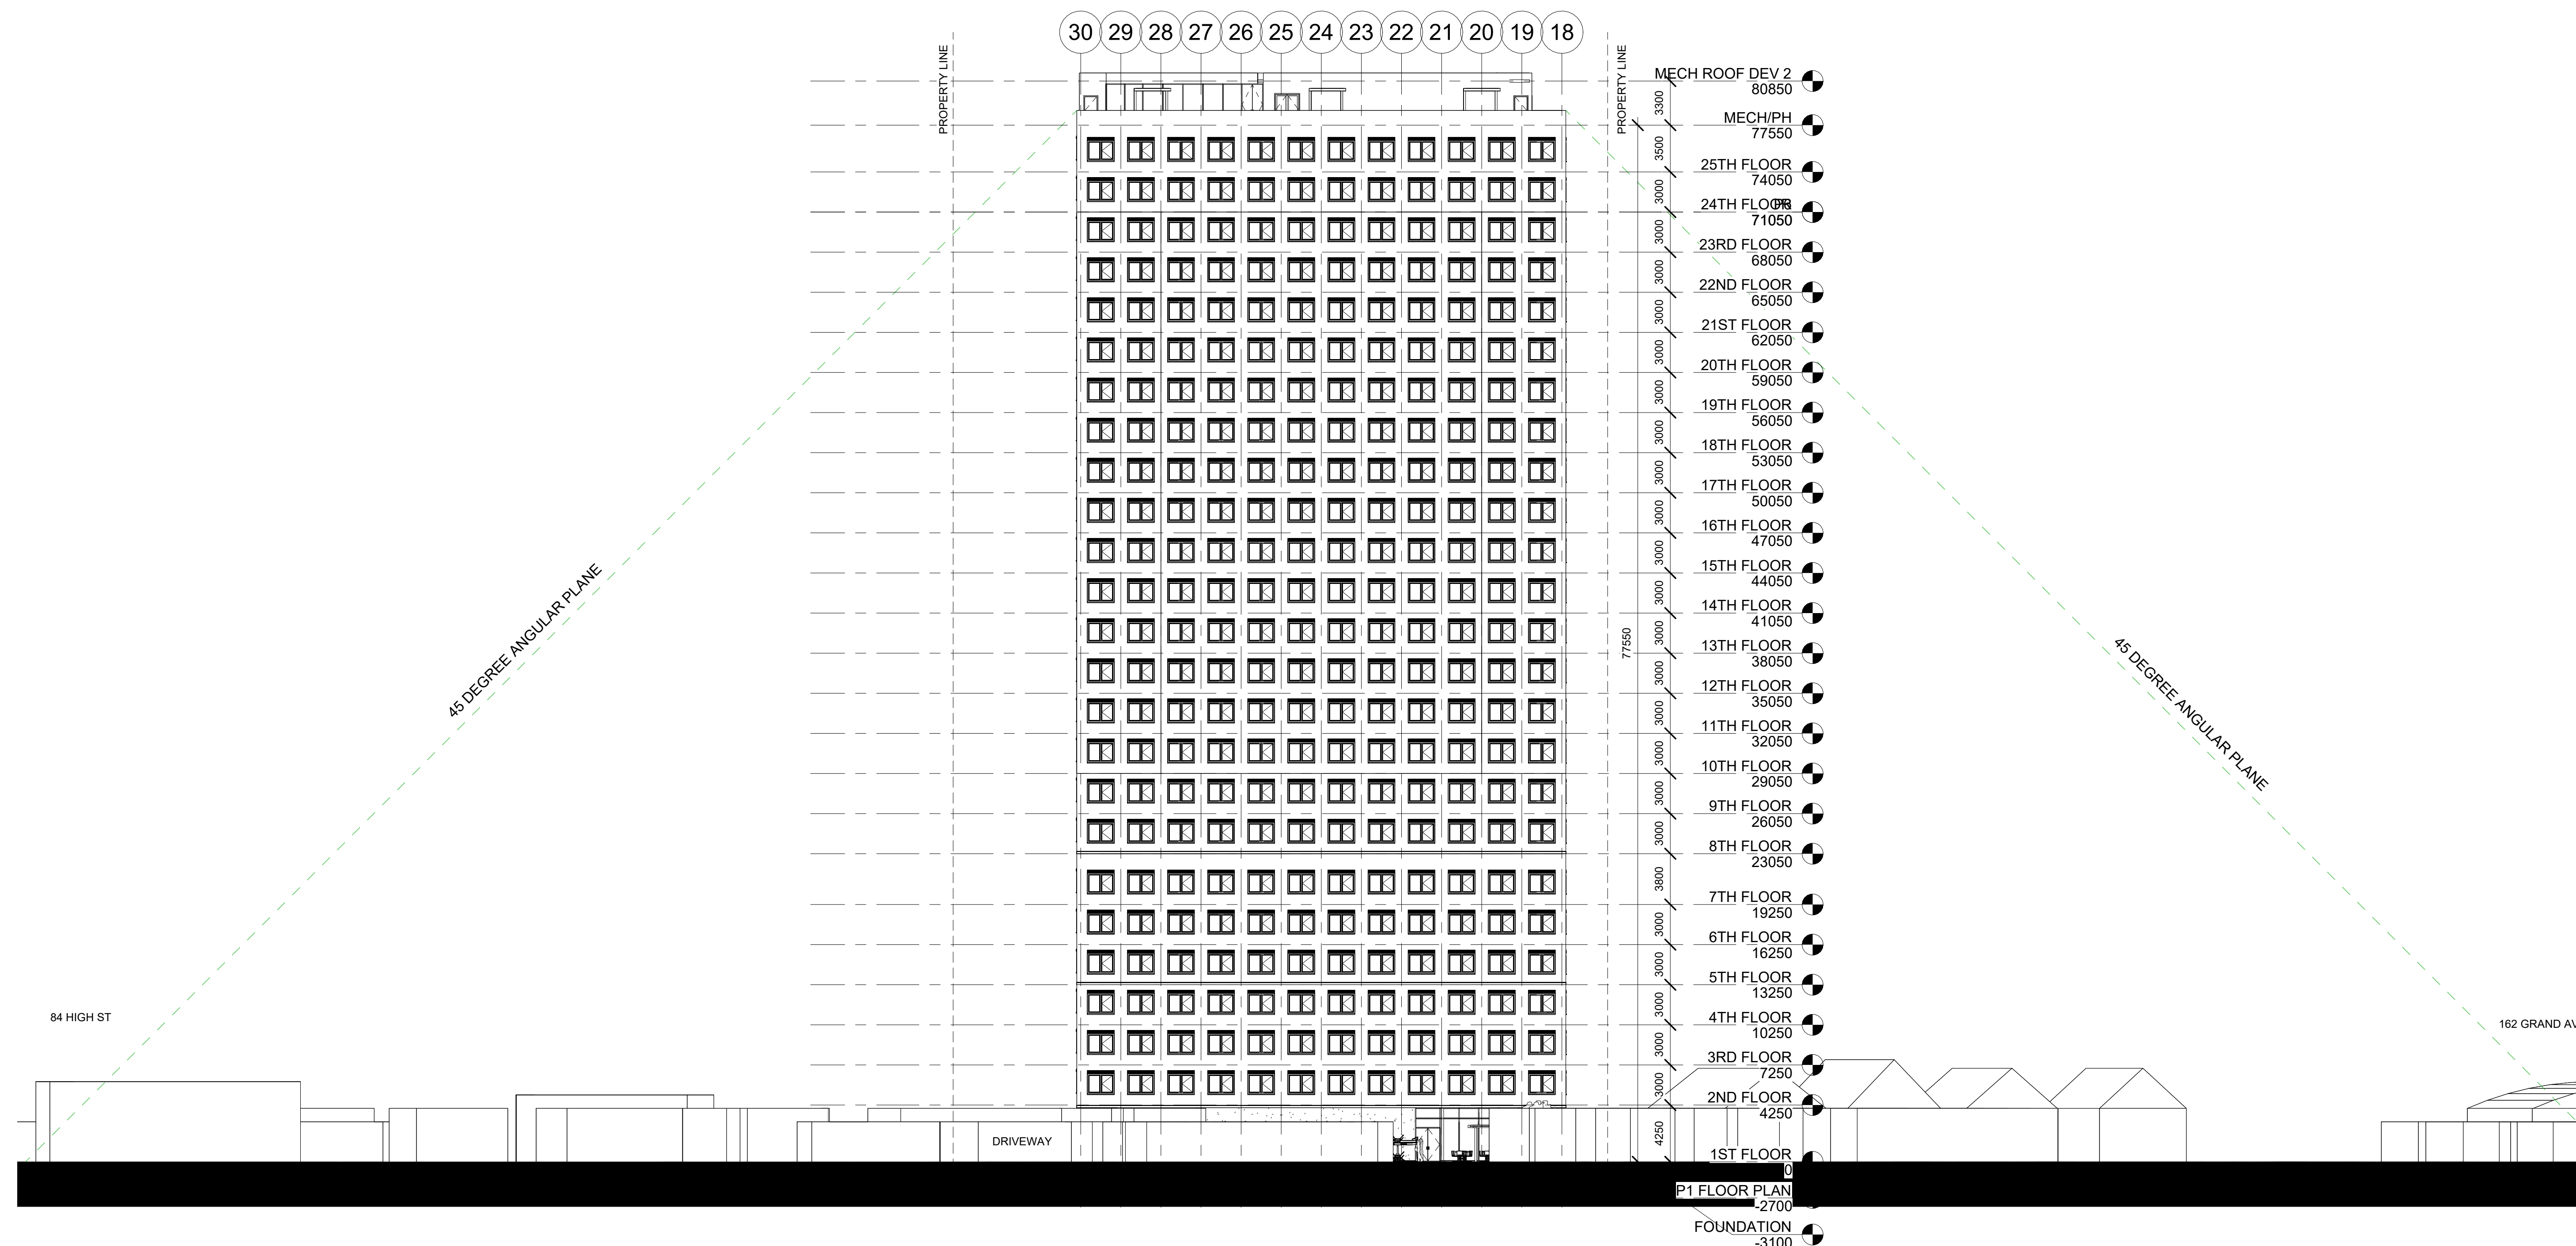

① DEV 2 EAST ELEV-ANGULAR PLANE
1 : 250



MEASUREMENTS, LOT LINES, E.C. FEATURES, INDICATIONS OF GRADE ARE APPROXIMATE ONLY, BUT WITH THE REASONABLE ACCURACY FOR THE CONCEPTUAL PURPOSES INTENDED. CONTRACTOR SHALL VERIFY ALL PROPERTY LINES, EASEMENTS, AND STRIPS, SET BACKS, EASEMENTS AND BY-LAWS PRIOR TO ANY CONSTRUCTION. ALL DRAINAGE SHALL CONFORM TO APPROVED ENGINEERING SUBMISSION GRADES. CONTRACTOR MUST COMPLY WITH ALL PERTINENT CODES AND BY-LAWS. THIS DRAWING MAY NOT BE USED FOR CONSTRUCTION UNLESS AUTHORIZED BY THE ARCHITECT. COPYRIGHT RESERVED. THIS DRAWING IS THE EXCLUSIVE PROPERTY OF GOODPLACE DESIGN AND SHALL NOT BE USED WITHOUT CONSENT

STATUS: CONCEPTUAL
NOT FOR CONSTRUCTION

[illegible]

CLIENT: FOUNDATION CAPITAL C/O MICHAEL NEMANIC

LOCATION: 60-68 HIGH ST
LONDON, ONTARIO

DEV 2 NORTH ELEVATION - ANGULAR PLANE


GOODPLACEDSIGN.COM
300 CAMPBELL AVE,
TORONTO, ON
M6P 3V6

DATE	2026-05-14
------	------------

DRAWN BY Author

A5.1

SCALE 1 : 250

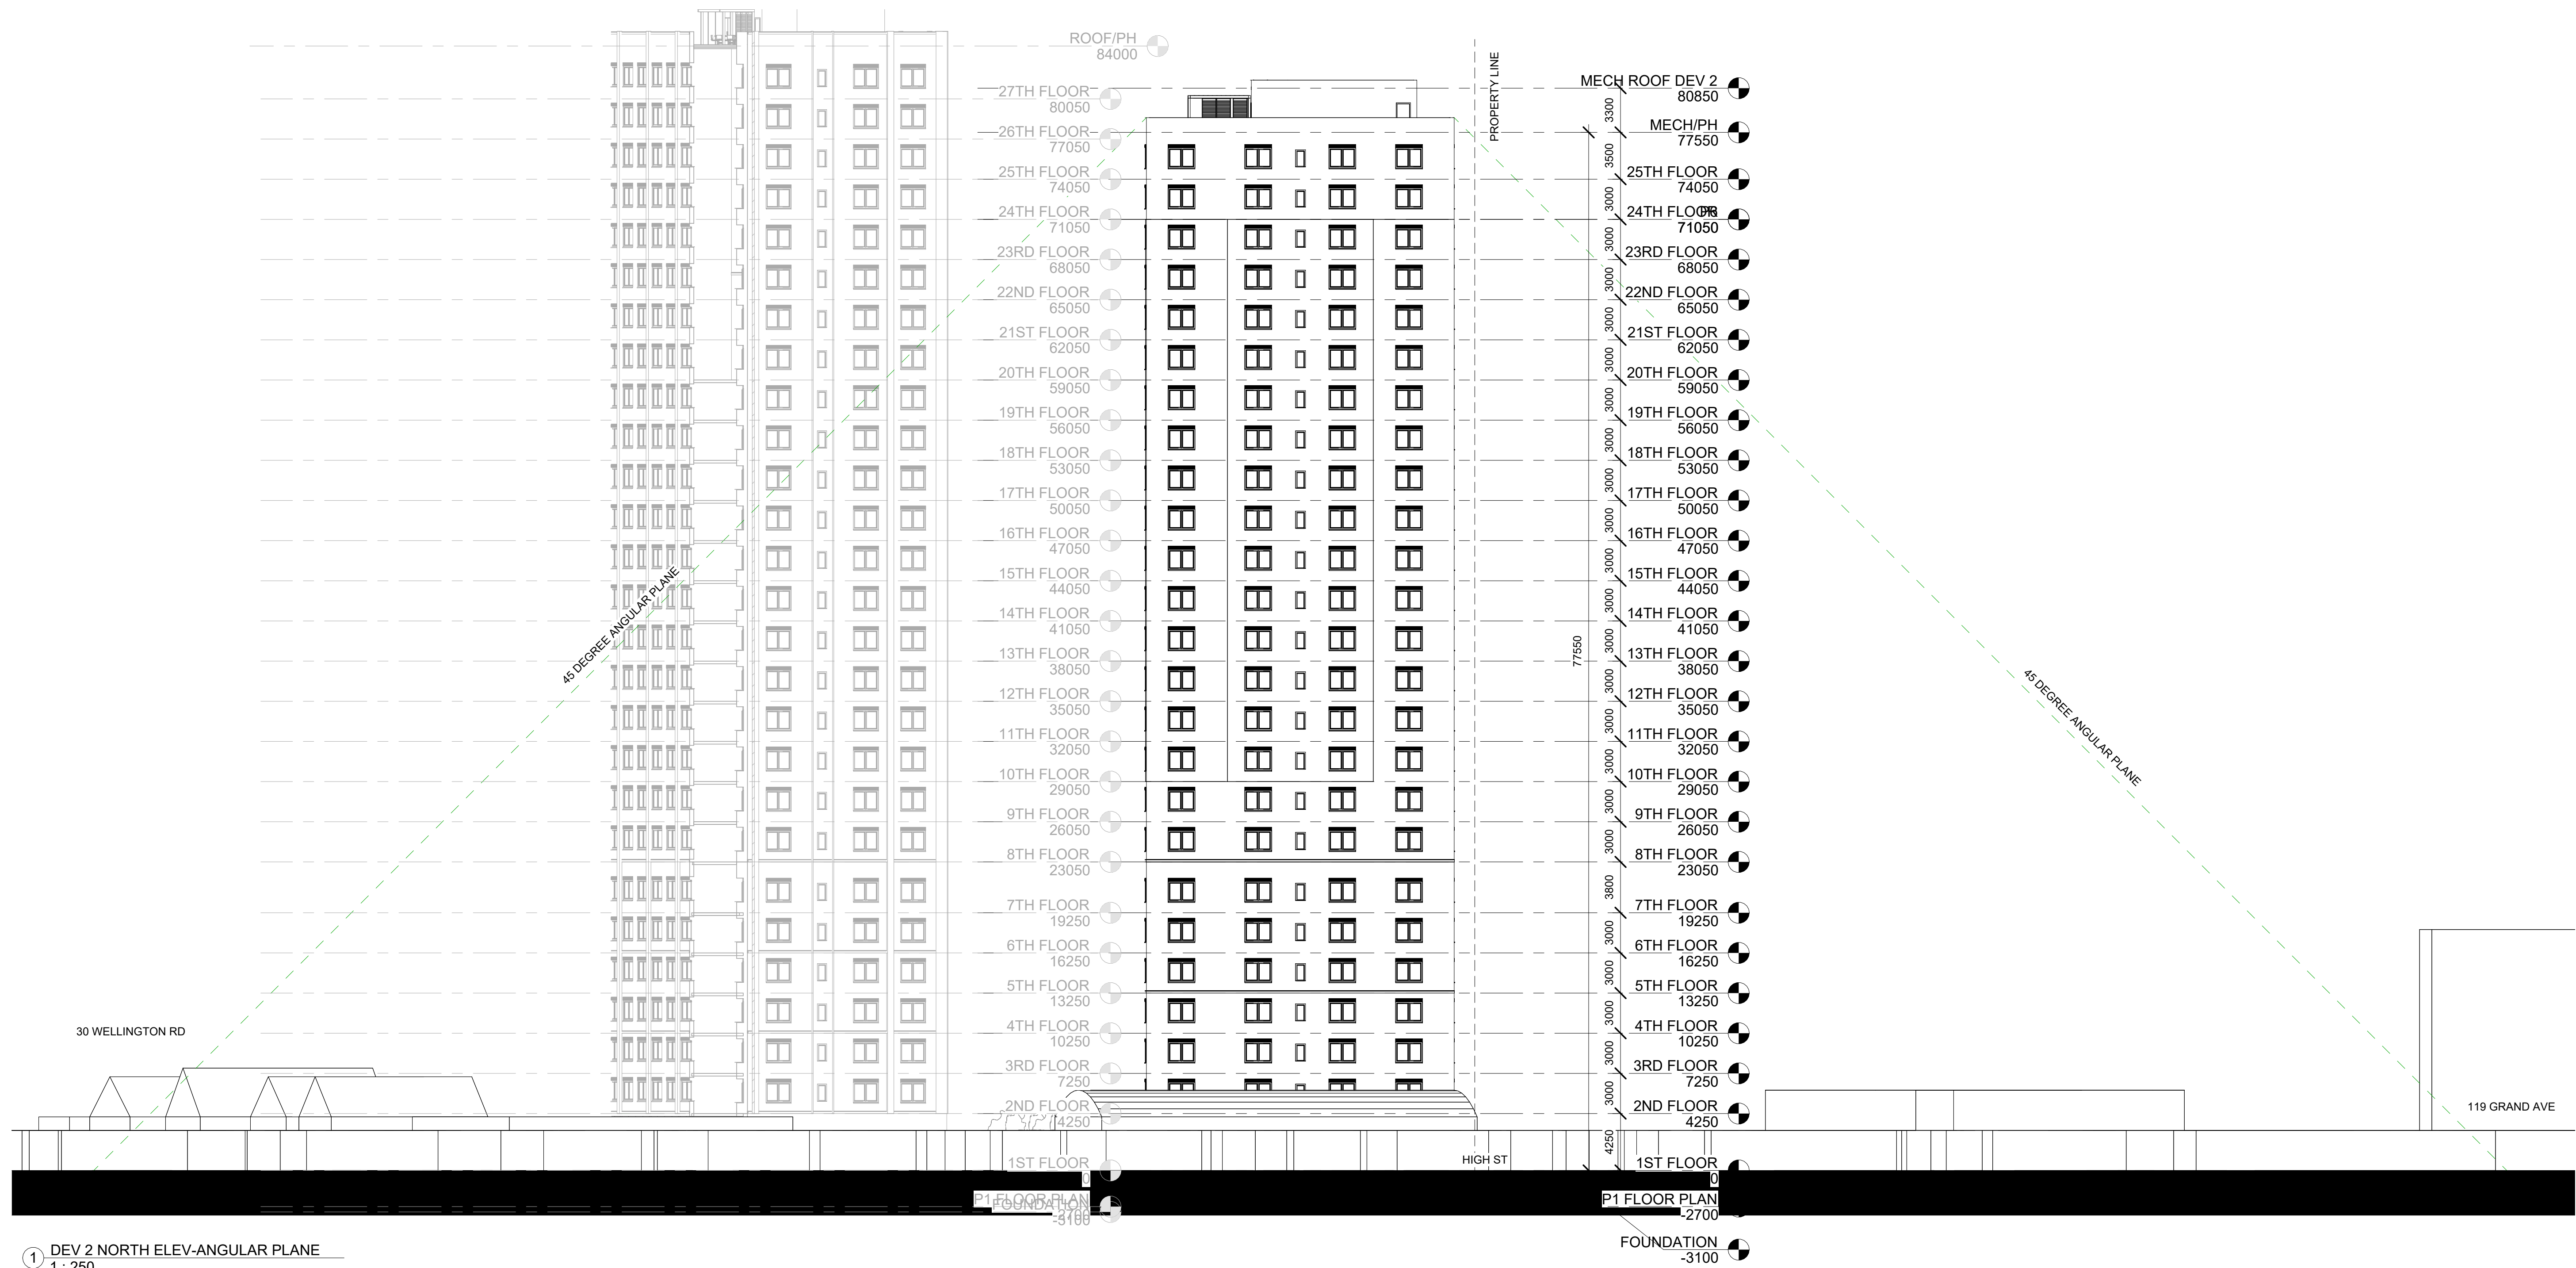

① DEV 2 NORTH ELEV-ANGULAR PLANE
1 : 250



MEASUREMENTS, S LINES, E, FEATURES.
INDICATIONS OF GRADE ARE APPROXIMATE ONLY,
BUT WITH THE REASONABLE ACCURACY FOR THE
CONCEPTUAL PURPOSES INTENDED. CONTRACTOR
SHALL VERIFY ALL PROPERTY LINES, HOUSE,
STRUCTURES, SET BACK, EASEMENTS AND BY-
LAWS FOR ANY CONSTRUCTION. ALL
DRAINAGE SHALL CONFORM TO APPROVED
ENGINEERING SUBMITTAL GRADES. CONTRACTOR
MUST COMPLY WITH ALL PERTINENT CODES AND
BY-LAWS. THIS DRAWING MAY NOT BE USED FOR
CONSTRUCTION UNLESS AUTHORIZED BY THE
ARCHITECT. COPYRIGHT RESERVED. THIS DRAWING IS
THE EXCLUSIVE PROPERTY OF GOODPLACE
DESIGN AND SHALL NOT BE USED WITHOUT
CONSENT.

[illegible]


LOCATION: 60-68 HIGH ST
LONDON, ONTARIO

GOODPLACEDSIGN.COM
300 CAMPBELL AVE,
TORONTO, ON
M6P 3V6

DRAWN BY _____ Author _____

A5.2

SCALE 1 : 25

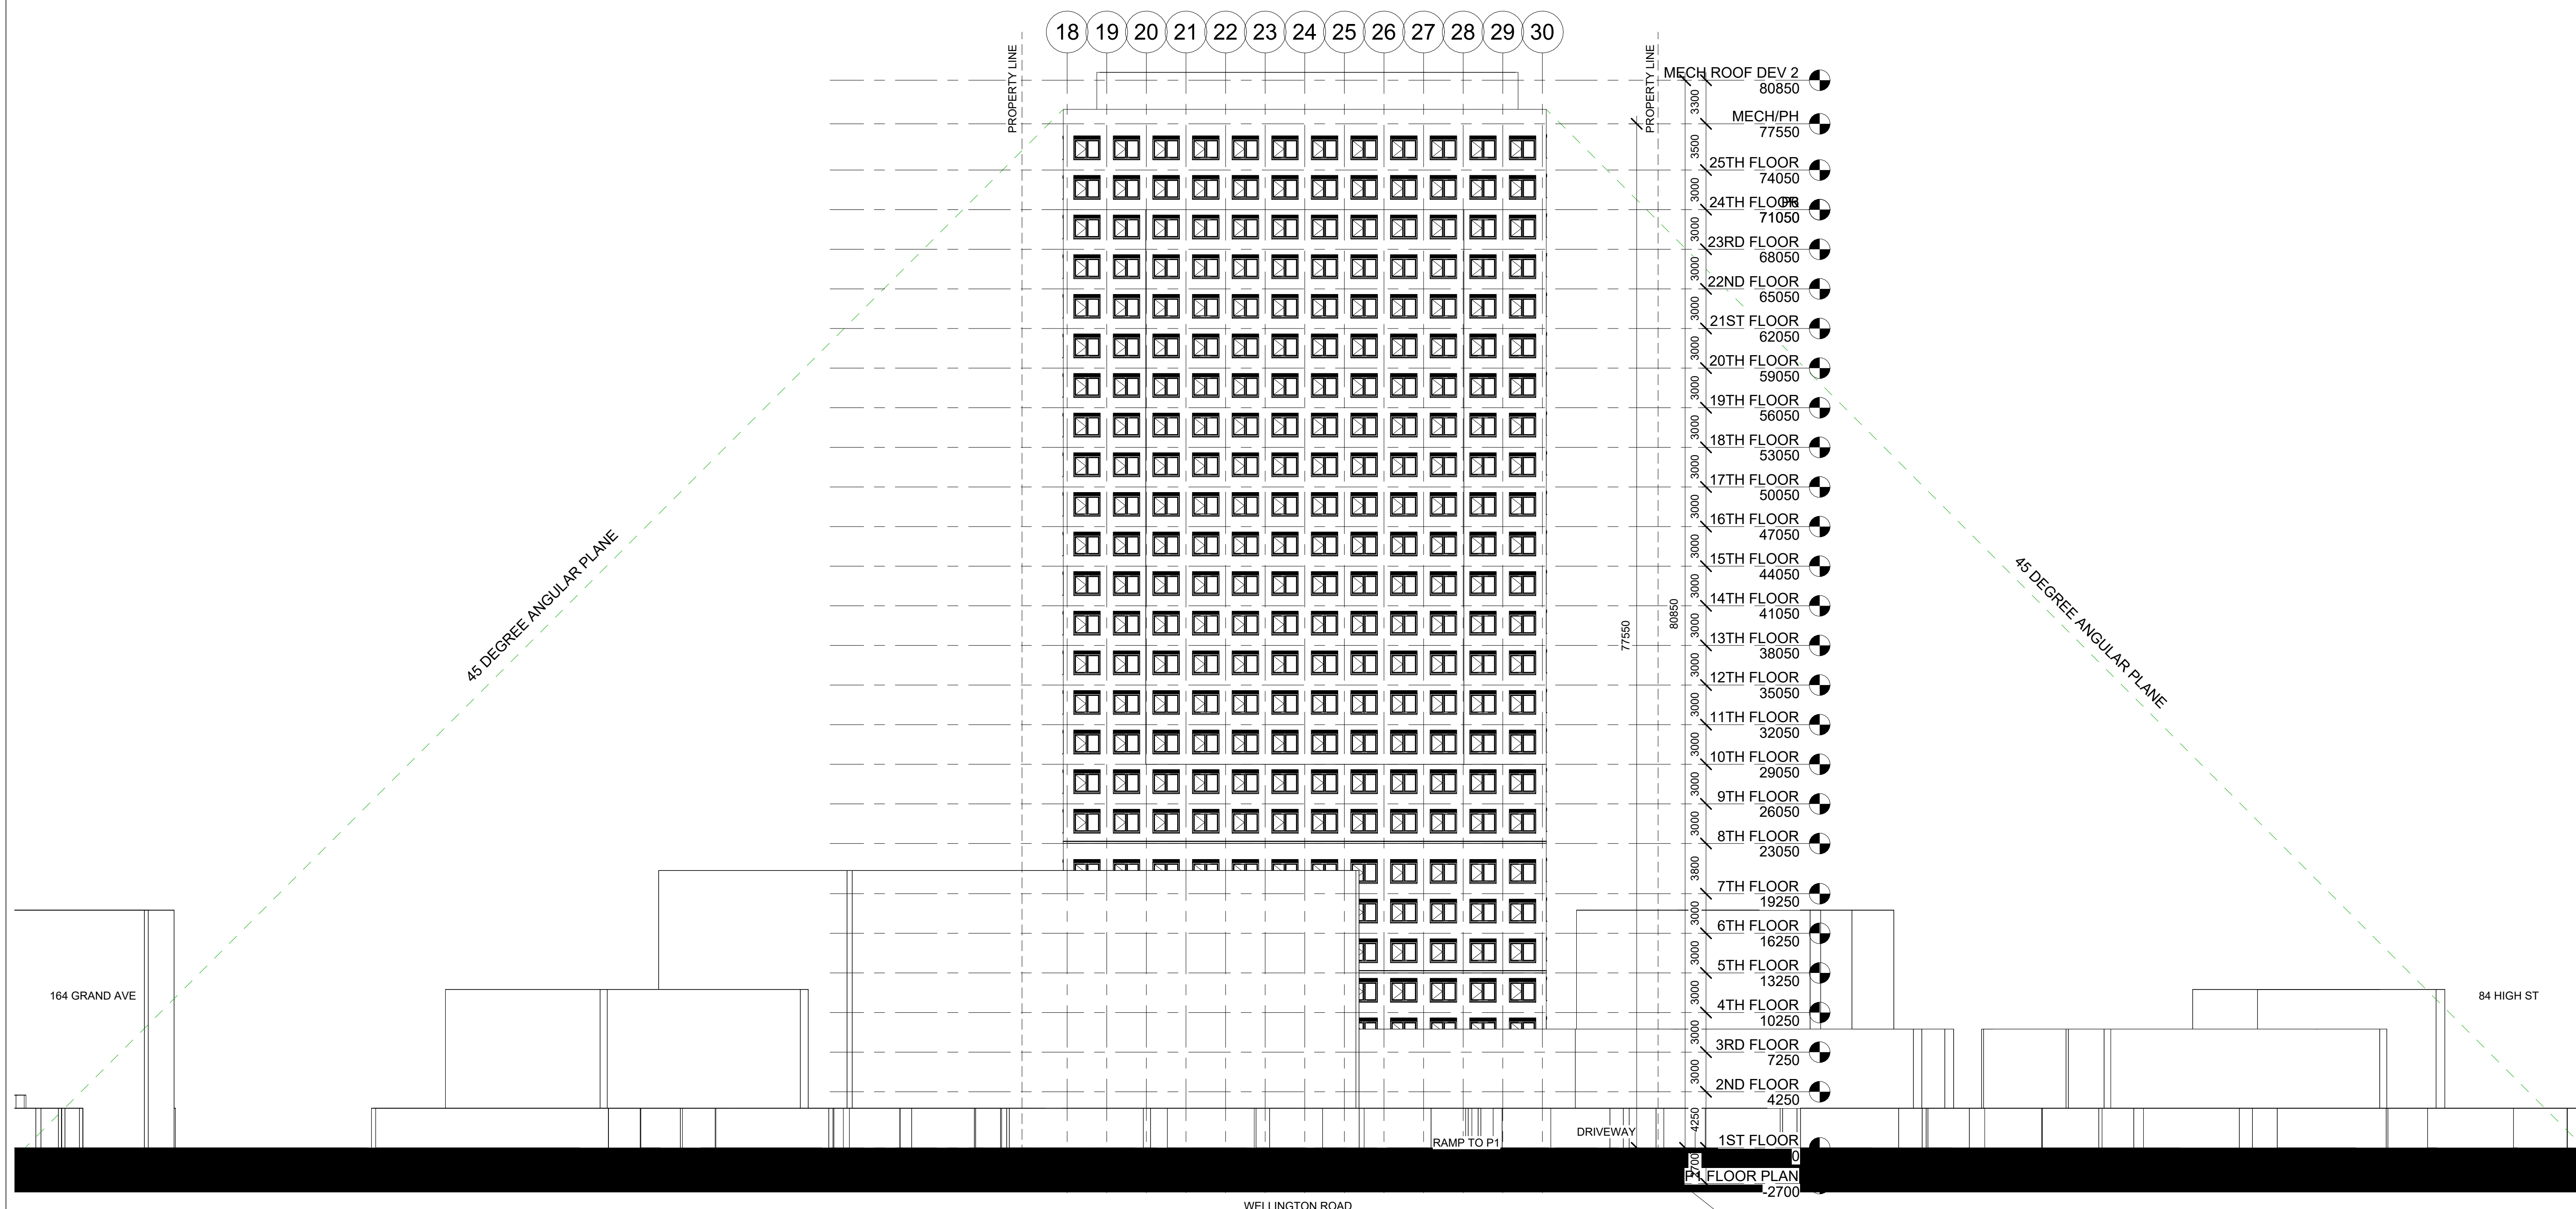

① DEV 2 WEST ELEVATION Copy 1
1 : 250



MEASUREMENTS, S LINES, E- FEATURES.
INDICATIONS OF GRADE ARE APPROXIMATE ONLY
BUT WITH THE REASONABLE ACCURACY FOR THE
CONCEPTUAL PURPOSES INTENDED. CONTRACTOR
SHALL VERIFY ALL PROPERTY LINES, HOUSE,
STRUCTURES, SET BACK, EASEMENTS AND BY-
LAWS PRIOR TO ANY CONSTRUCTION. ALL
DRAINAGE SHALL CONFORM TO THE APPROVED
ENGINEERING SUBSTANTION ON GRADES. CONTRACTOR
MUST COMPLY WITH ALL PERTINENT CODES AND
BY-LAWS. THIS DRAWING MAY NOT BE USED FOR
CONSTRUCTION UNLESS AUTHORIZED BY THE
ARCHITECT. COPYRIGHT RESERVED. THIS DRAWING IS
THE EXCLUSIVE PROPERTY OF GOODPLACE
DESIGN AND SHALL NOT BE USED WITHOUT
CONSENT.

STATUS: CONCEPTUAL
NOT FOR CONSTRUCTION

CLIENT: FOUNDATION CAPITAL C/O MICHAEL NEMANIC

LOCATION: 60-68 HIGH ST
LONDON, ONTARIO

DEV 2 SOUTH ELEVATION-ANGULAR PLANES

GOODPLACEDSIGN.COM
300 CAMPBELL AVE,
TORONTO, ON
M6P 3V6

DATE	2026-05-1
------	-----------

DRAWN BY	Author
----------	--------

A5.3

SCALE	1 : 25
-------	--------



① DEV 2 SOUTH ELEV-ANGULAR PLANE
1 : 250