1 SOUTH ELEVATION
1/8" = 1'-0"

2 NORTH ELEVATION
1/8"=1'-0"

PRELIMINARY

REVISION

No	DATE	BY	DESCRIPTION

No.	DATE	BY	DESCRIPTION

ISSUED

THE CONTRACTOR MUST CHECK ALL DRAWINGS AND VERIFY ALL DIMENSIONS ON THE JOB. DISCREPANCIES ARE TO BE REPORTED TO THE ARCHITECT BEFORE PROCEEDING WITH ANY CONTRACTOR WORK OR SHOP FABRICATIONS.

CONSULTANTS:

WASYLKO ARCHITECT INC.
370 QUEENS AVE
LONDON ON
N6B 1X6
519.663.0888
FAX 663.5258

PROJECT:

257-259-263
SPRINGBANK DRIVE

London, Ontario

DRAWING TITLE:

SOUTH ELEVATION
NORTH ELEVATION

CAD REF:			
SCALE:	1/8" = 1'-0"	DATE:	OCT 2020
DRAWN:	VS	DRAWING NO	A3.1
CHECKED:			
PROJECT NO:	118444		
DATE ISSUED:	2022.02.01	REVISION NO	

© WASYLKO ARCHITECT INC.

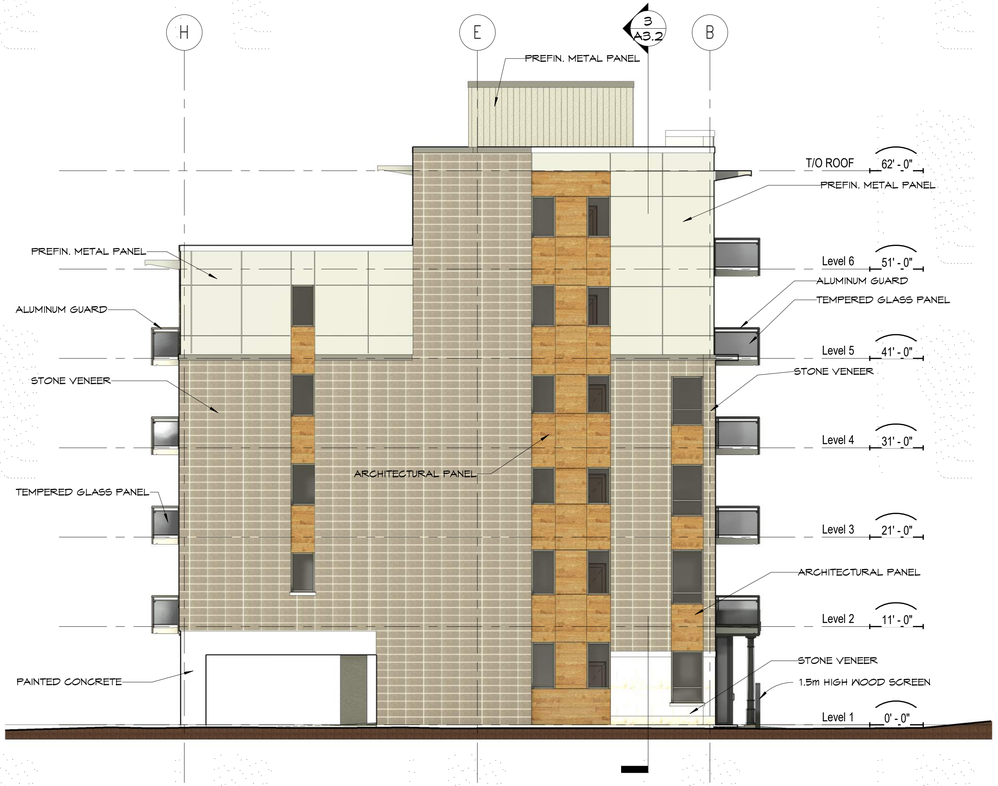

2 WEST ELEVATION
1/8" = 1'-0"

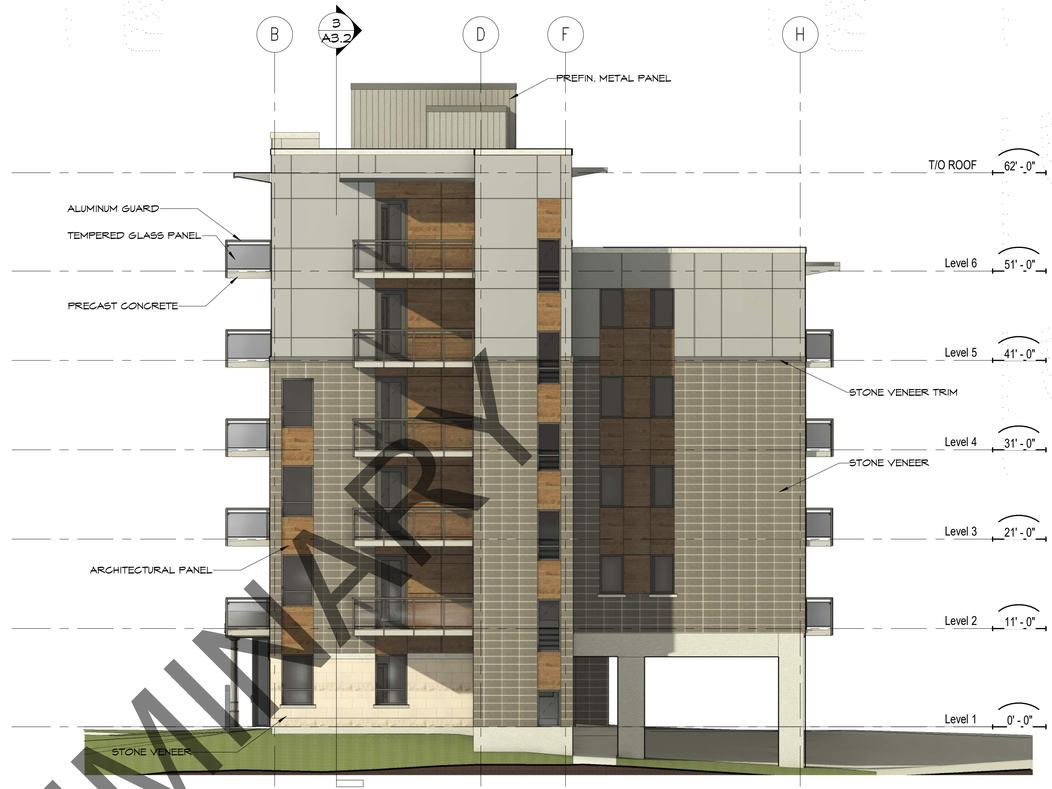

1 EAST ELEVATION
1/8" = 1'-0"

3 CROSS SECTION
1" = 20'-0"

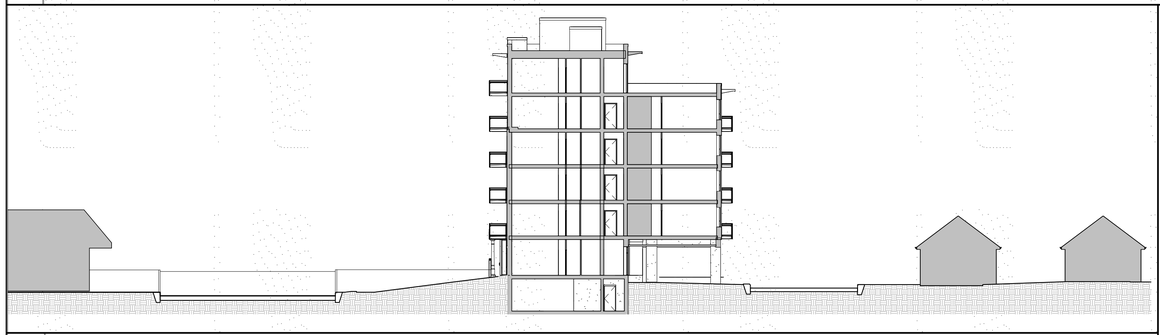

4 CROSS SECTION
1" = 20'-0"

PRELIMINARY

REVISION

No	DATE	BY	DESCRIPTION

No.	DATE	BY	DESCRIPTION

ISSUED

THE CONTRACTOR MUST CHECK ALL DRAWINGS AND VERIFY ALL DIMENSIONS ON THE JOB. DISCREPANCIES ARE TO BE REPORTED TO THE ARCHITECT BEFORE PROCEEDING WITH ANY CONTRACTOR WORK OR SHOP FABRICATIONS

CONSULTANTS:

WASYLKO
ARCHITECT INC.

370 QUEENS AVE
LONDON ON
N6B 1X6
519.663.0888
FAX 663.5258

PROJECT:

257-259-263
SPRINGBANK DRIVE

London, Ontario

DRAWING TITLE:

EAST ELEVATION
WEST ELEVATION
SROSS SECTIONS

CAD REF:			
SCALE:	As indicated	DATE:	OCT 2020
DRAWN:	VS	DRAWING NO	A3.2
CHECKED:			
PROJECT NO:	118444		
DATE ISSUED:	2022.02.01	REVISION NO	

© WASYLKO ARCHITECT INC.