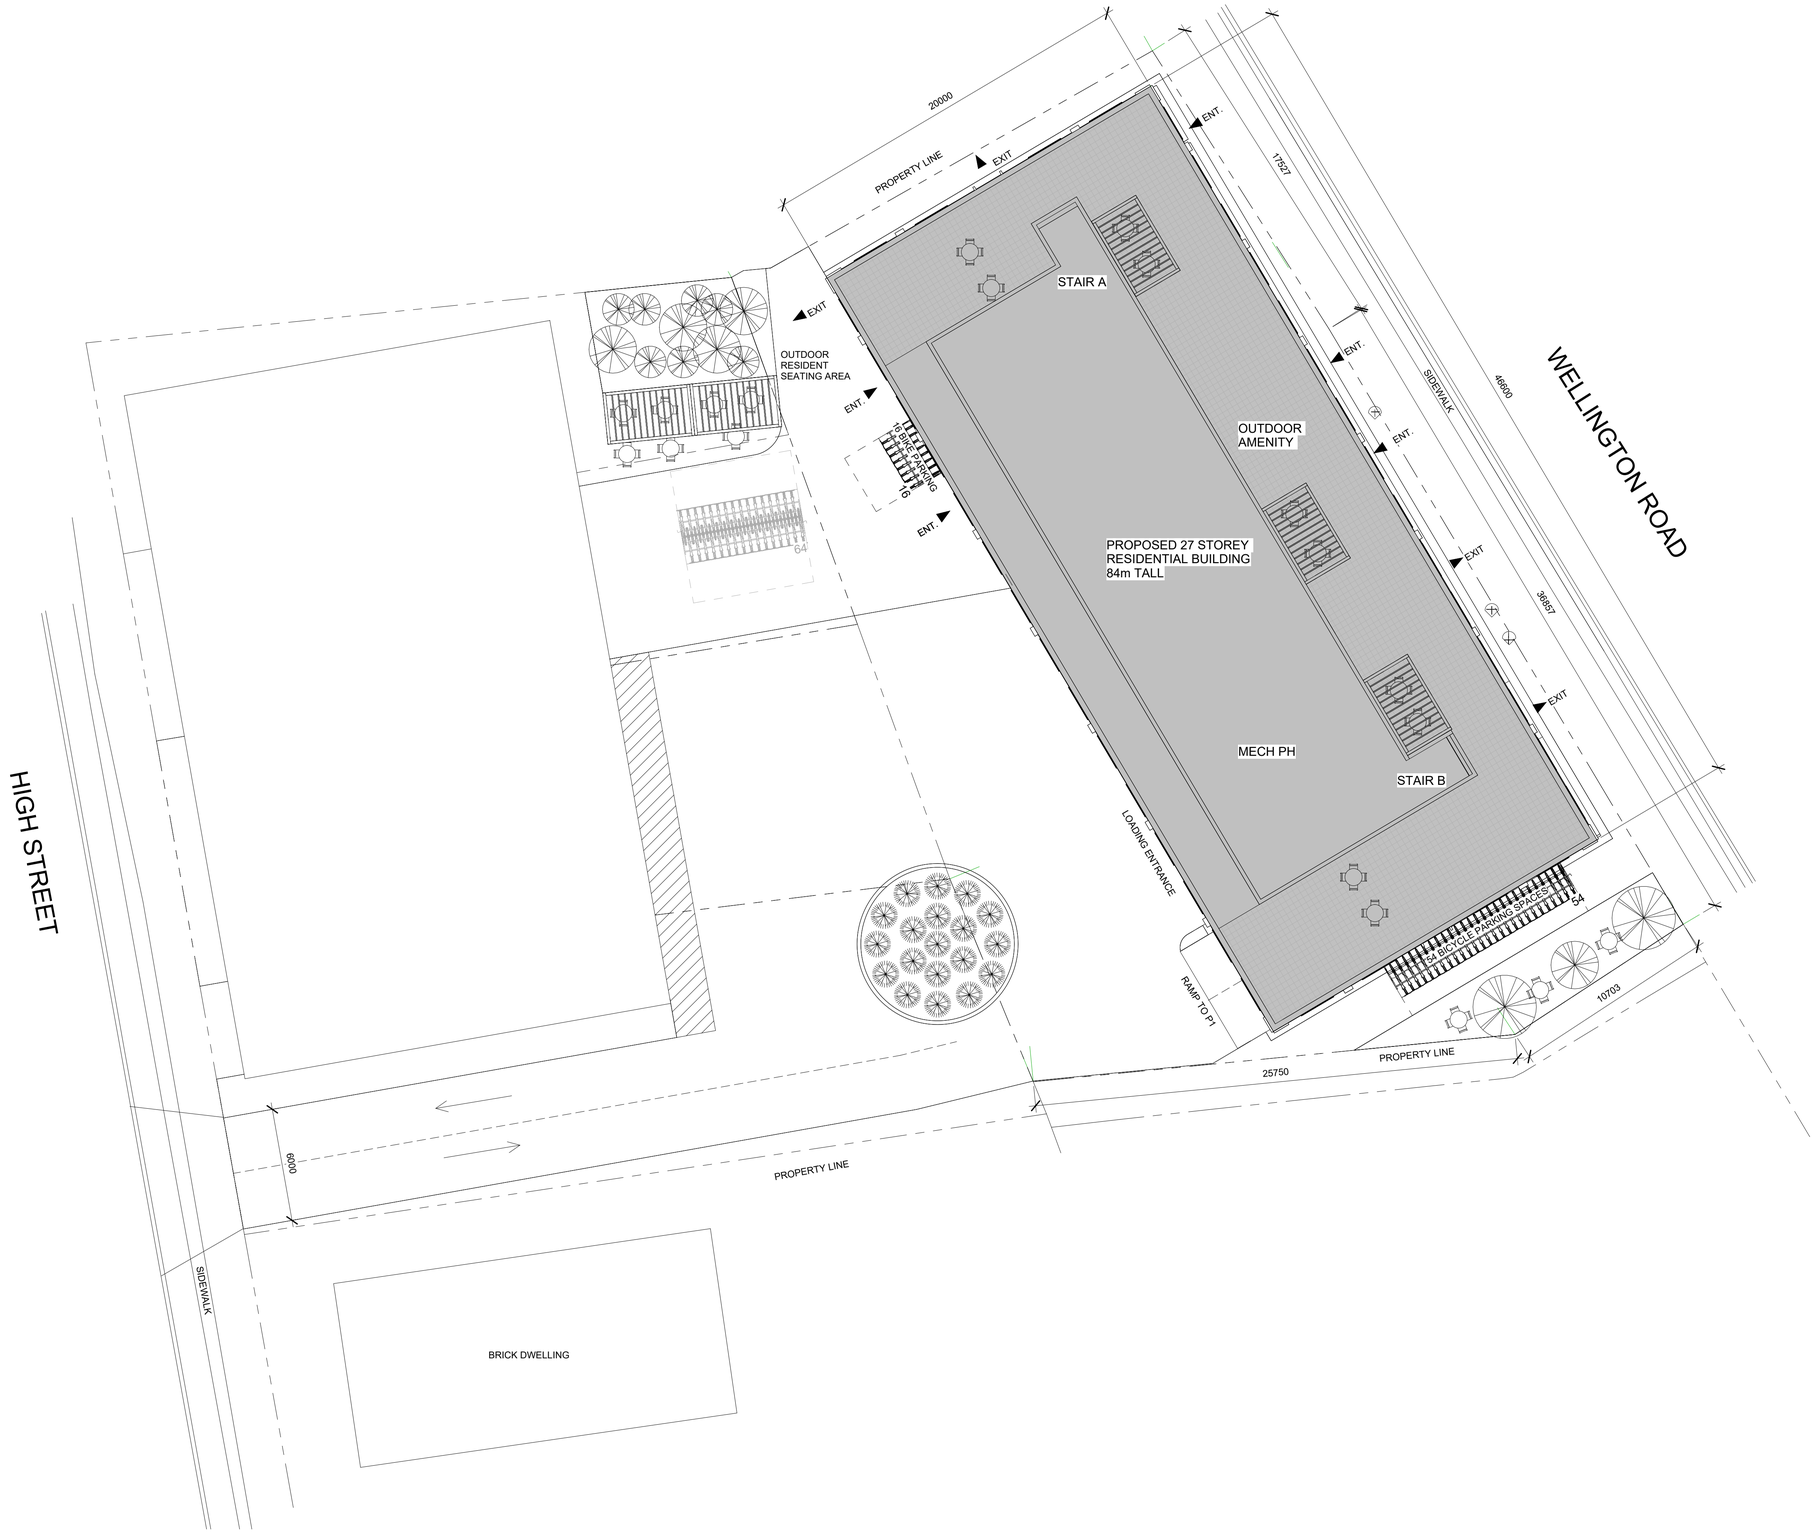

1 SITE PLAN Copy 1
1 : 150

Goodplace
Design

FOUNDATION
CAPITAL

DO NOT SCALE THIS DRAWING. THE CONTRACTOR SHALL BE RESPONSIBLE FOR TAKING AND VERIFYING ALL THE DIMENSIONS AND REPORTING ERRORS AND/OR OMISSIONS TO THE ARCHITECT IN WRITING BEFORE PROCEEDING WITH THE WORK.

MEASUREMENTS, LOT LINES, EX. FEATURES, INDICATIONS OF GRADE ARE APPROXIMATE ONLY, BUT WITH THE REASONABLE ACCURACY FOR THE CONCEPTUAL PURPOSES INTENDED. CONTRACTOR SHALL VERIFY ALL PROPERTY LINES, HOUSE, STRUCTURES, SET BACK, EASEMENTS AND BY-LAWS PRIOR TO ANY CONSTRUCTION. ALL DRAINAGE SHALL CONFORM TO APPROVED ENGINEERING SUBMISSION GRADES. STRUCTURAL, MECHANICAL AND ELECTRICAL DRAWING SHALL BE REFERRED TO WHERE REQUIRED. CONTRACTOR MUST COMPLY WITH ALL PERTINENT CODES AND BY-LAWS. THIS DRAWING MAY NOT BE USED FOR CONSTRUCTION UNLESS AUTHORIZED BY THE ARCHITECT. COPYRIGHT RESERVED. THIS DRAWING IS THE EXCLUSIVE PROPERTY OF GOODPLACE DESIGN AND SHALL NOT BE USED WITHOUT CONSENT.

STATUS: CONCEPTUAL
NOT FOR CONSTRUCTION

No.	Description	Date

CLIENT: FOUNDATION CAPITAL C/O MICHAEL NEMANIC

LOCATION: 57-75 WELLINGTON RD
LONDON, ONTARIO

SITE PLAN

GOODPLACEDESIGN.COM
300 CAMPBELL AVE,
TORONTO, ON
M6P 3V6

DATE	2026-05-01
DRAWN BY	HM

A1.11

SCALE 1 : 150

2026-06-18 6:59:04 PM