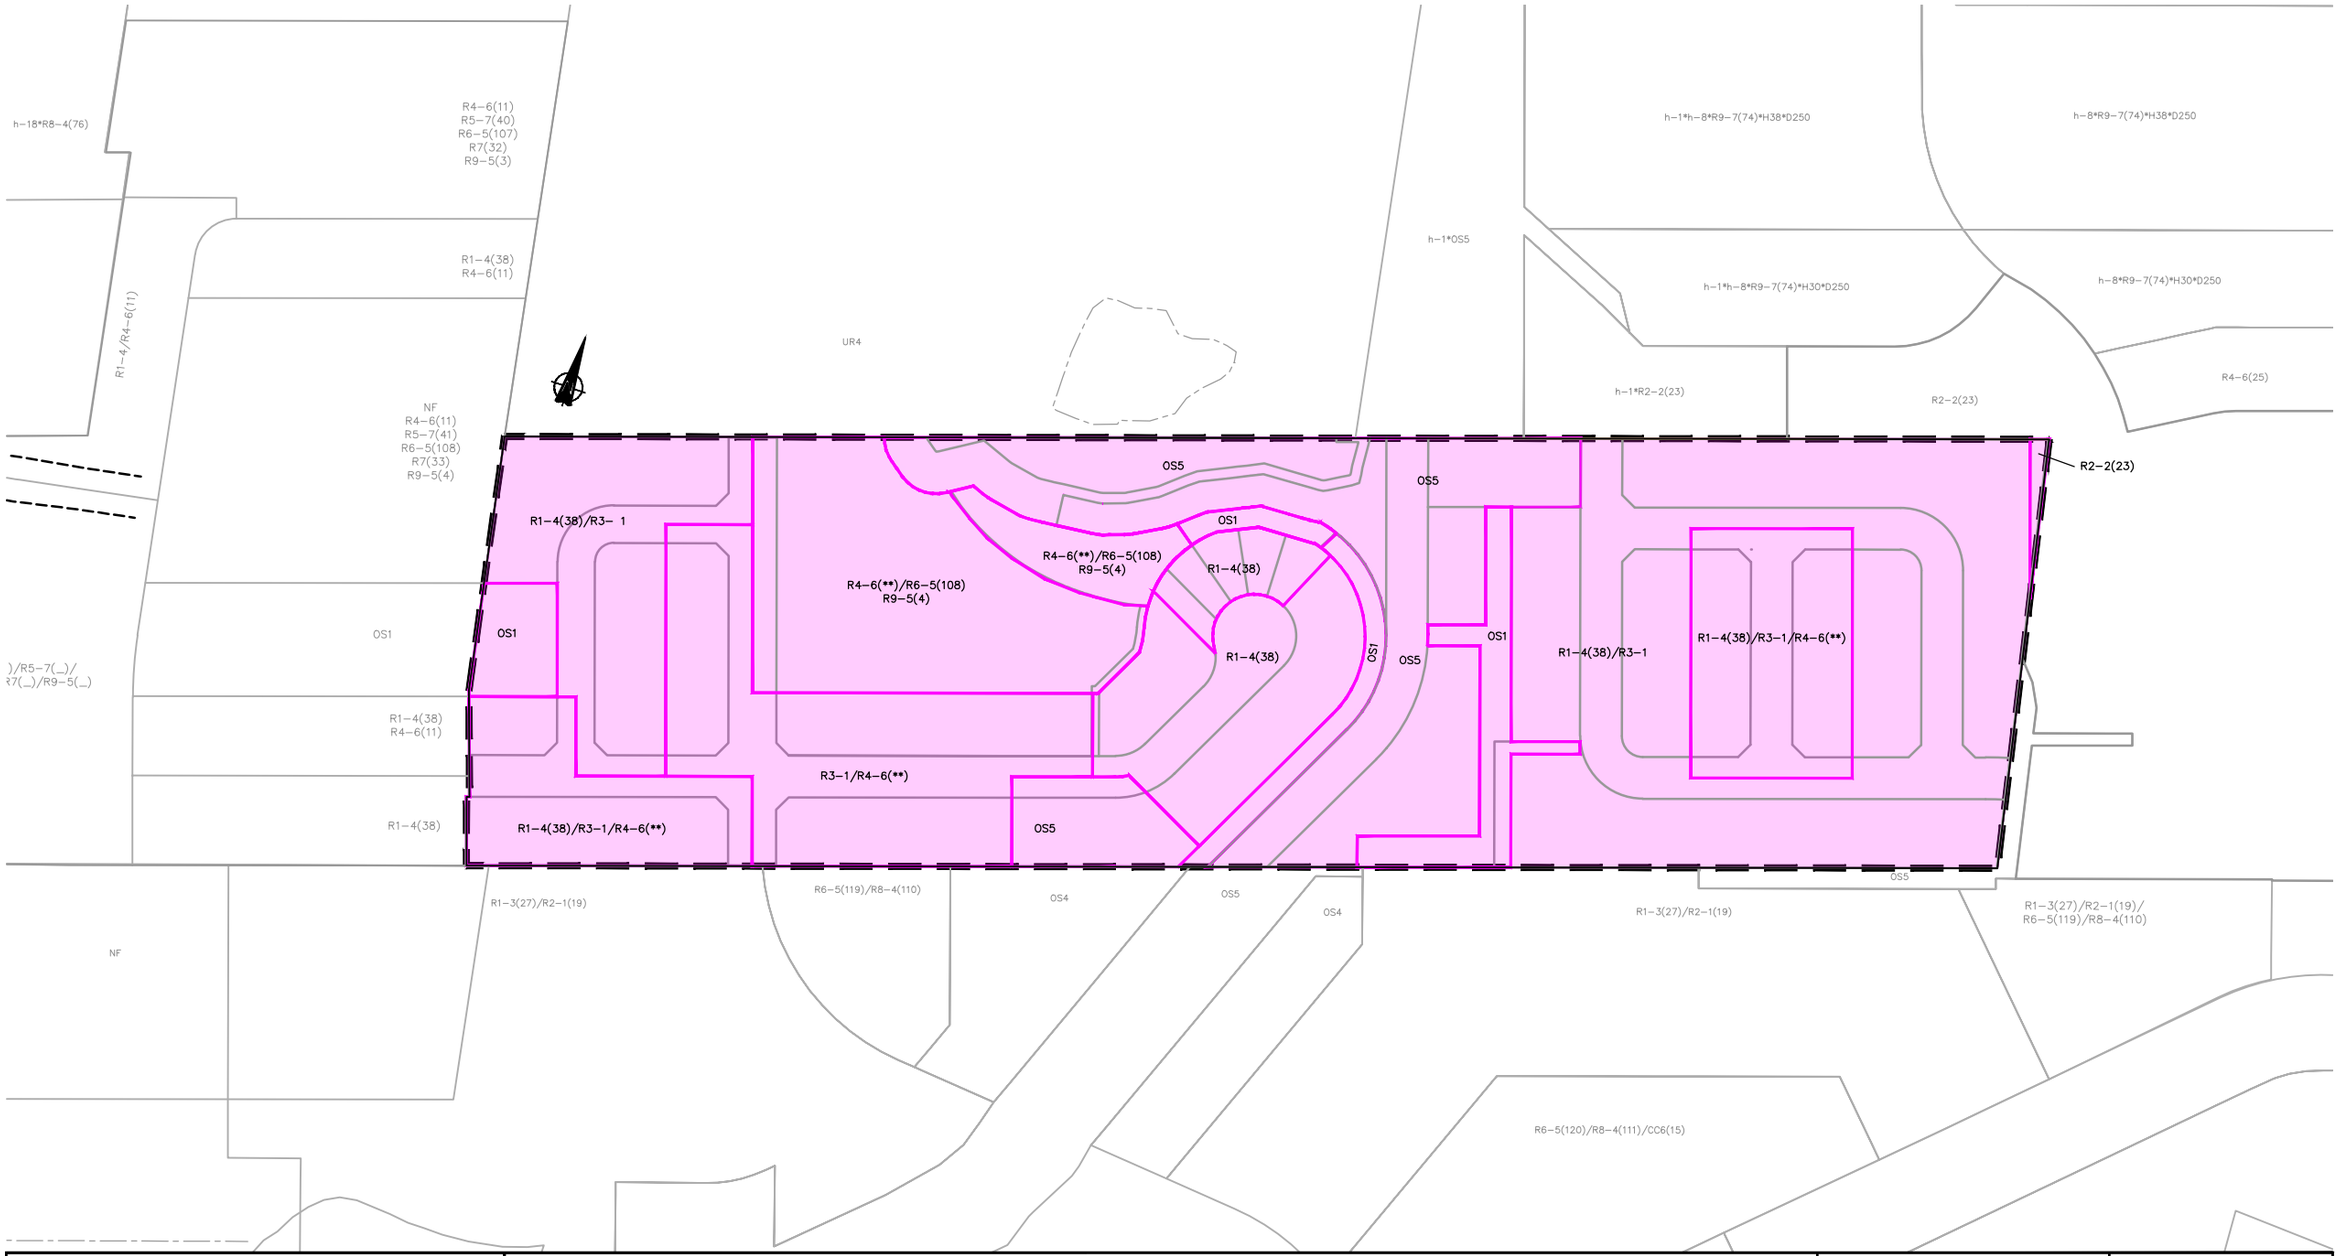

Sifton	SIFTON PROPERTIES LTD. NEIGHBOURHOOD DEVELOPMENTS 1295 RIVERBEND SOUTH, SUITE 300 LONDON, ONTARIO N6K 0G2	PROPOSED ZONING HUDSON PARK, PHASE 2 LONDON, ONTARIO COLONEL TALBOT ROAD	1: 3,500 0 25 50 75 100m

Drawn By :	DCP
Approved By :	NO
Date:	July 30, 2026
Scale:	1:3,500