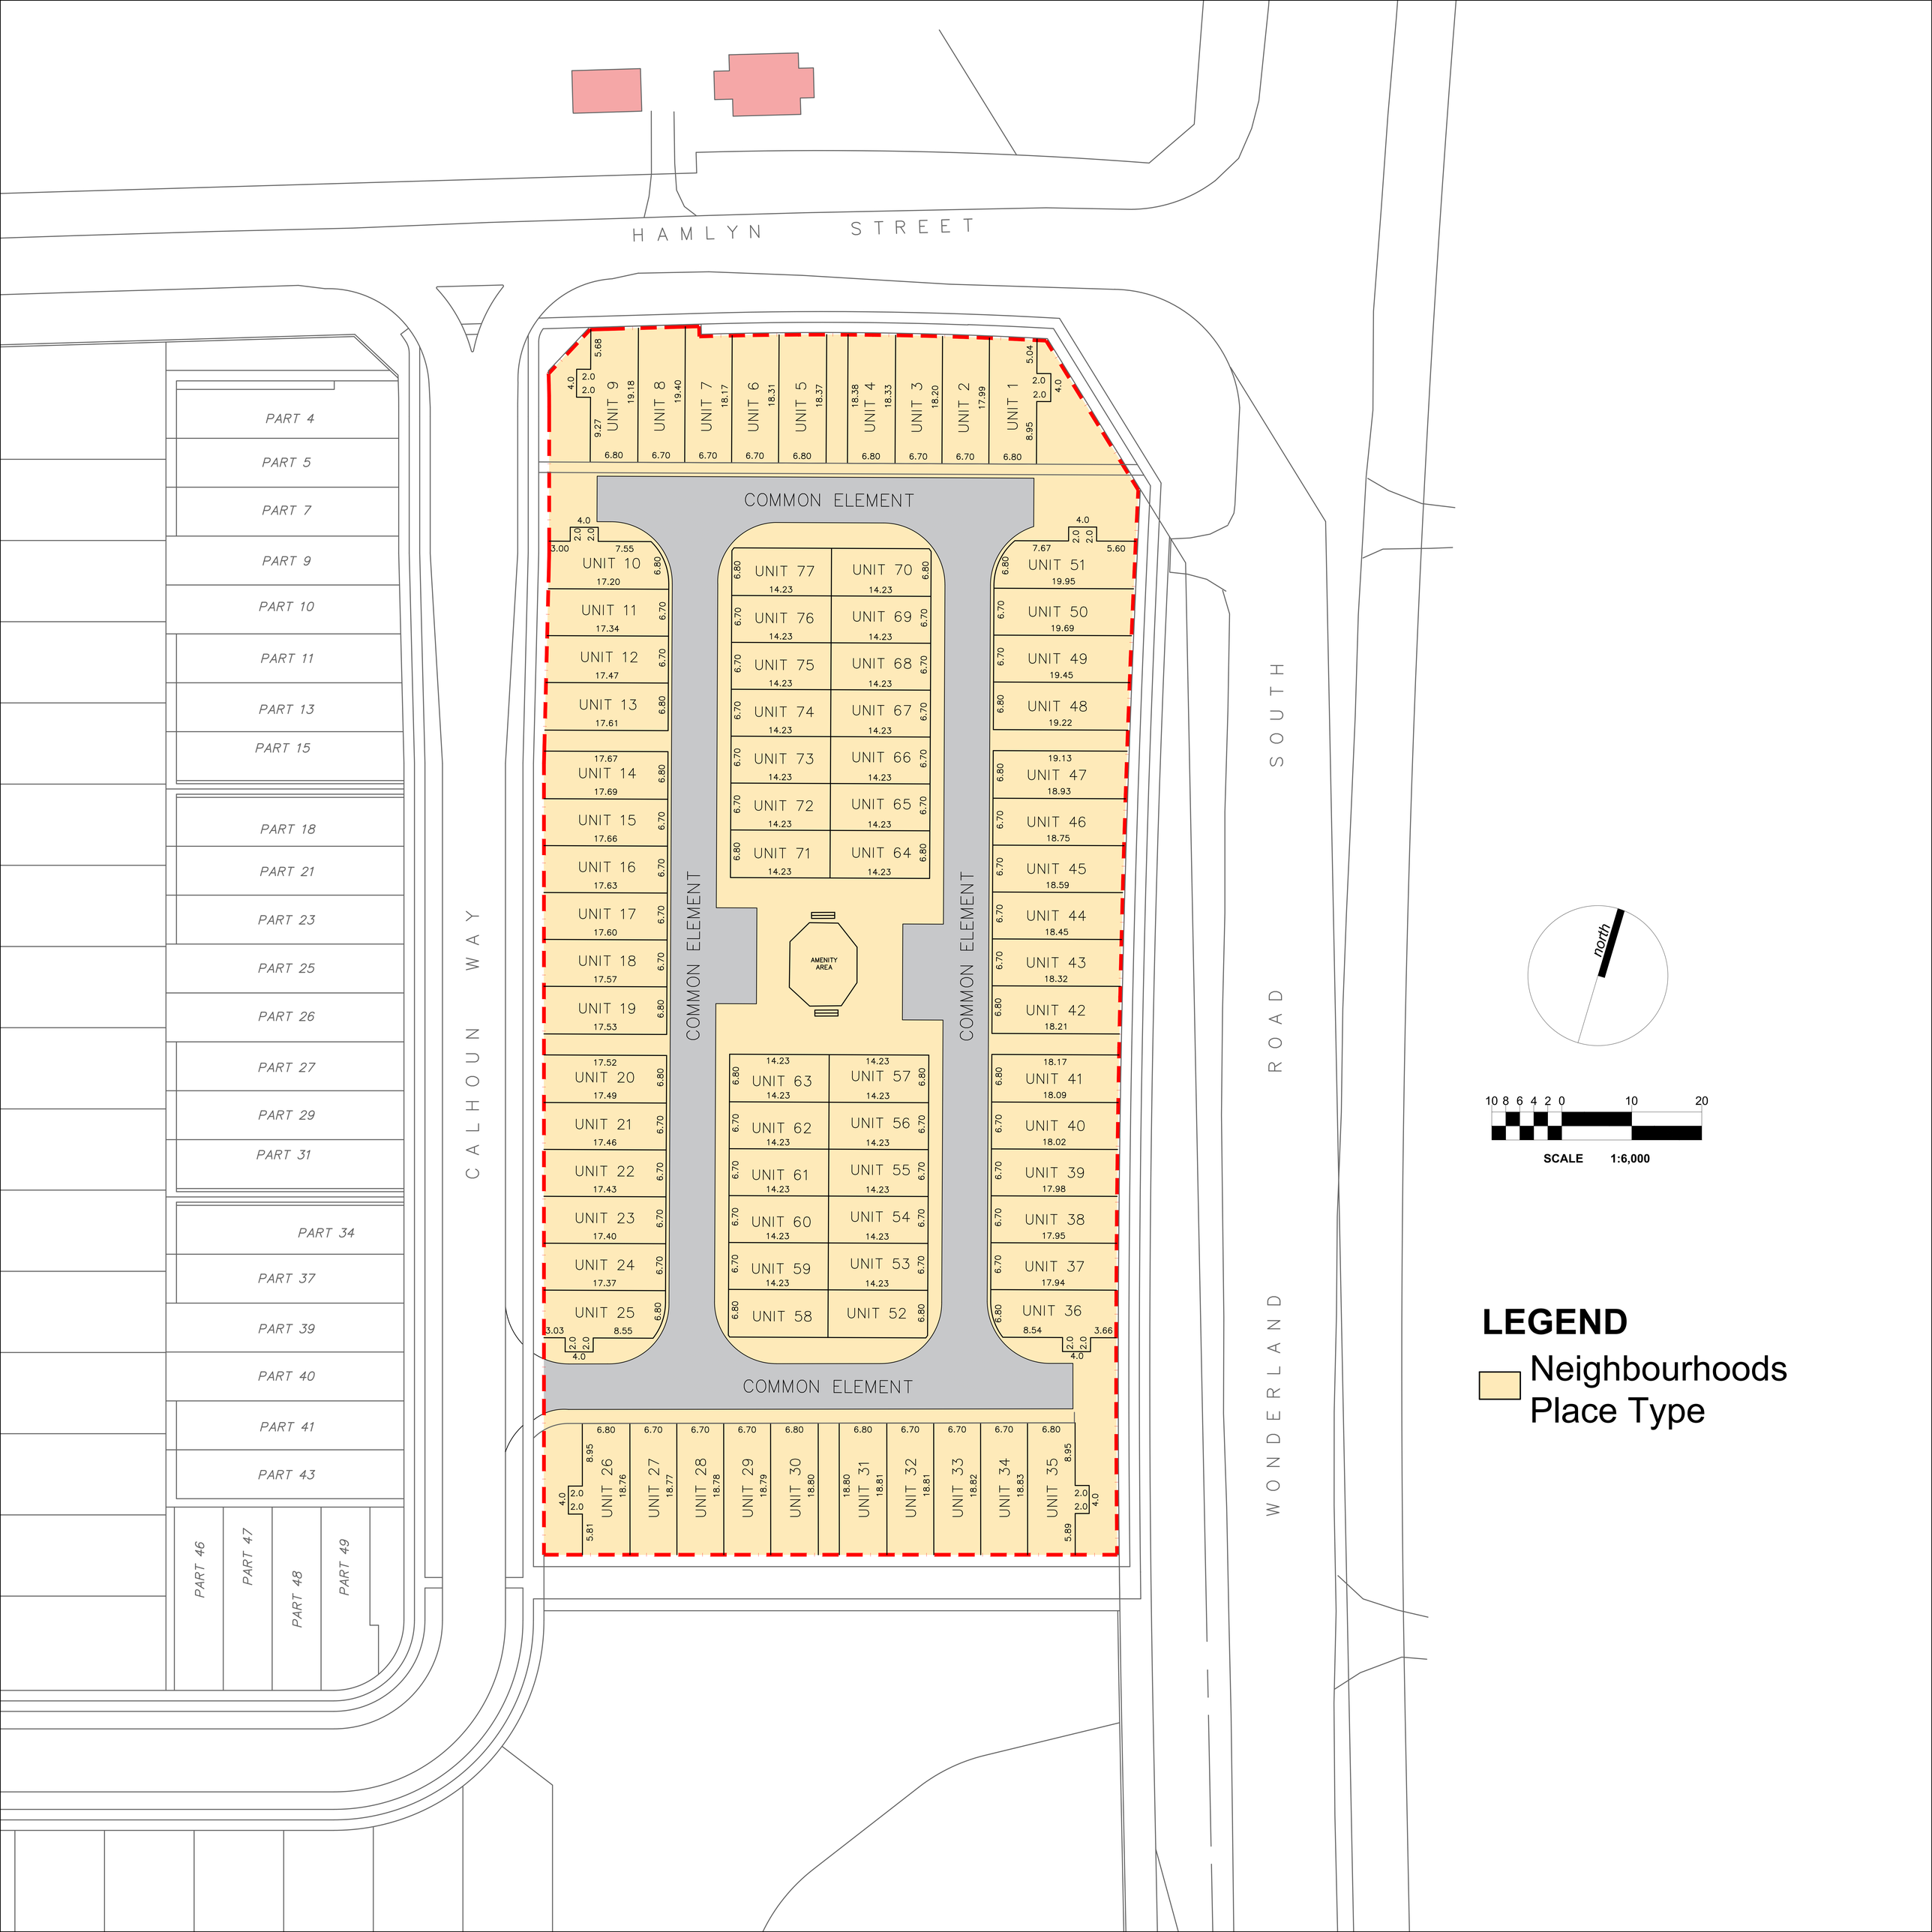
HAMLYN STREET
CALHOUN WAY
WONDERLAND ROAD SOUTH
COMMON ELEMENT
AMENITY AREA
PART 4
PART 5
PART 7
PART 9
PART 10
PART 11
PART 13
PART 15
PART 18
PART 21
PART 23
PART 25
PART 26
PART 27
PART 29
PART 31
PART 34
PART 37
PART 39
PART 40
PART 41
PART 43
PART 46
PART 47
PART 48
PART 49
UNIT 1
UNIT 2
UNIT 3
UNIT 4
UNIT 5
UNIT 6
UNIT 7
UNIT 8
UNIT 9
UNIT 10
UNIT 11
UNIT 12
UNIT 13
UNIT 14
UNIT 15
UNIT 16
UNIT 17
UNIT 18
UNIT 19
UNIT 20
UNIT 21
UNIT 22
UNIT 23
UNIT 24
UNIT 25
UNIT 26
UNIT 27
UNIT 28
UNIT 29
UNIT 30
UNIT 31
UNIT 32
UNIT 33
UNIT 34
UNIT 35
UNIT 36
UNIT 37
UNIT 38
UNIT 39
UNIT 40
UNIT 41
UNIT 42
UNIT 43
UNIT 44
UNIT 45
UNIT 46
UNIT 47
UNIT 48
UNIT 49
UNIT 50
UNIT 51
UNIT 52
UNIT 53
UNIT 54
UNIT 55
UNIT 56
UNIT 57
UNIT 58
UNIT 59
UNIT 60
UNIT 61
UNIT 62
UNIT 63
UNIT 64
UNIT 65
UNIT 66
UNIT 67
UNIT 68
UNIT 69
UNIT 70
UNIT 71
UNIT 72
UNIT 73
UNIT 74
UNIT 75
UNIT 76
UNIT 77
north
10 8 6 4 2 0 10 20
SCALE 1:6,000
LEGEND
Neighbourhoods Place Type